

Plans prepared for Local authority approval

All Dimensions to be checked on site

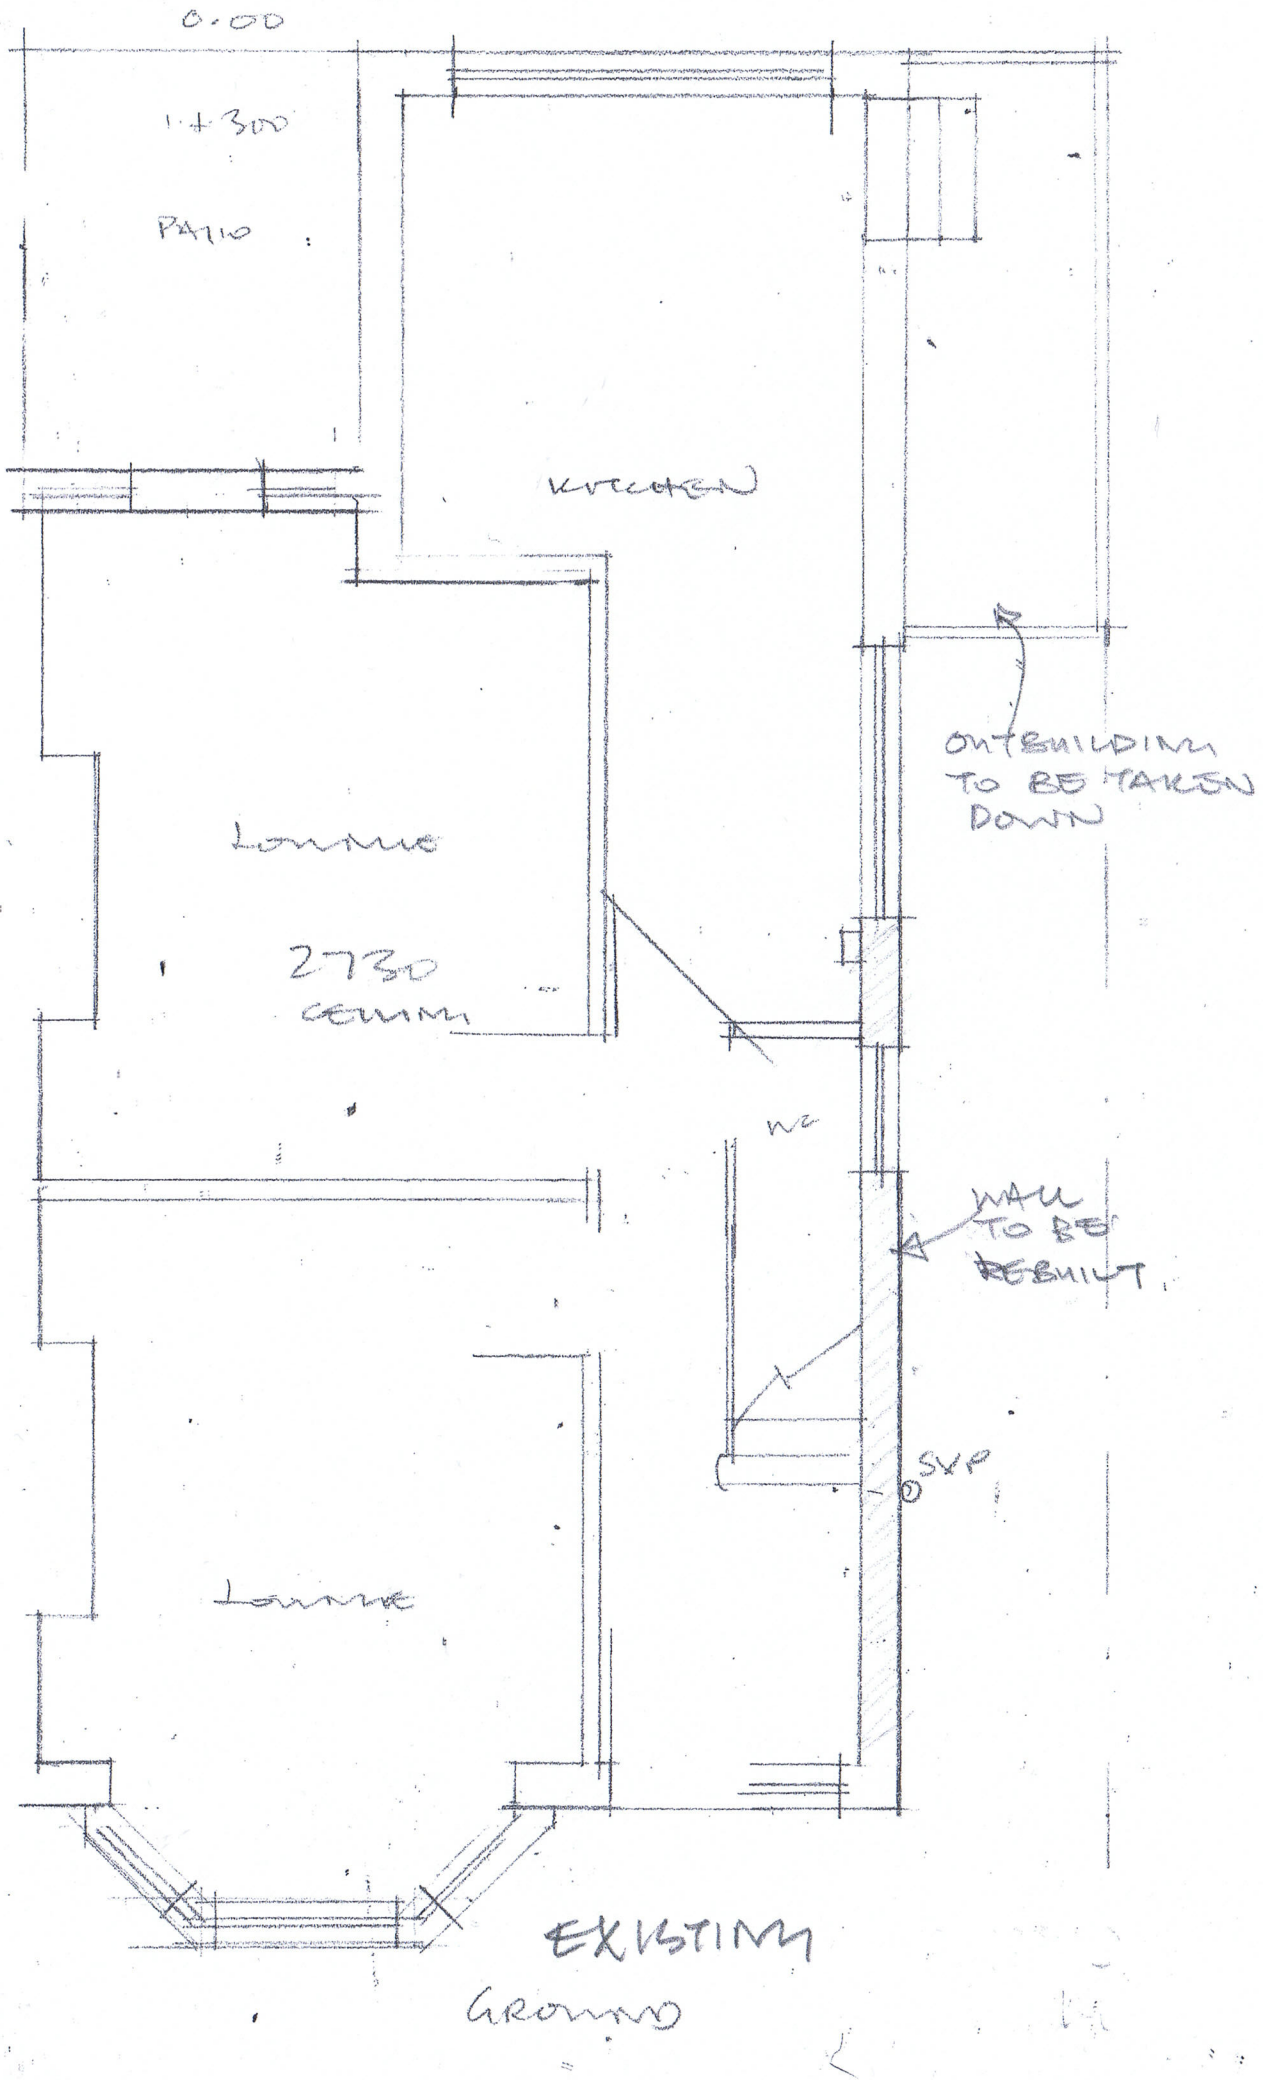

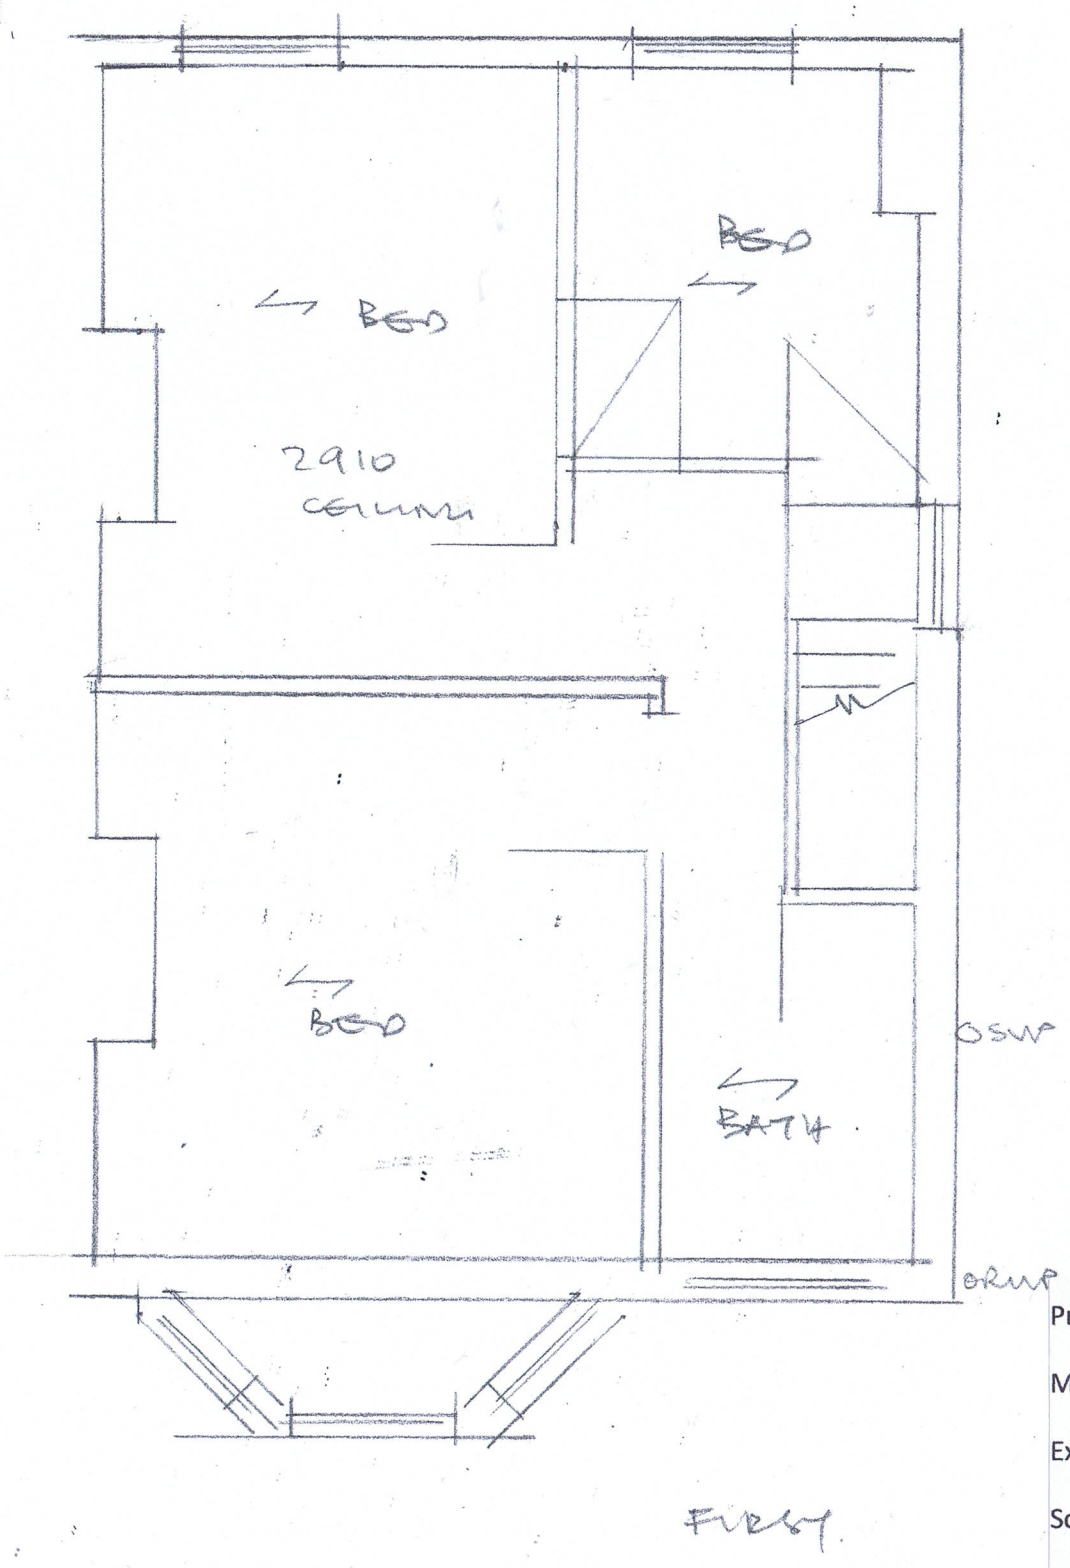

Proposed Extension at 14 Roseleigh Avenue

Manchester M19 2 NP

Existing Plans

Scale 1:50 @A3

Drwg No PA/082013/01