


Proposed elevations

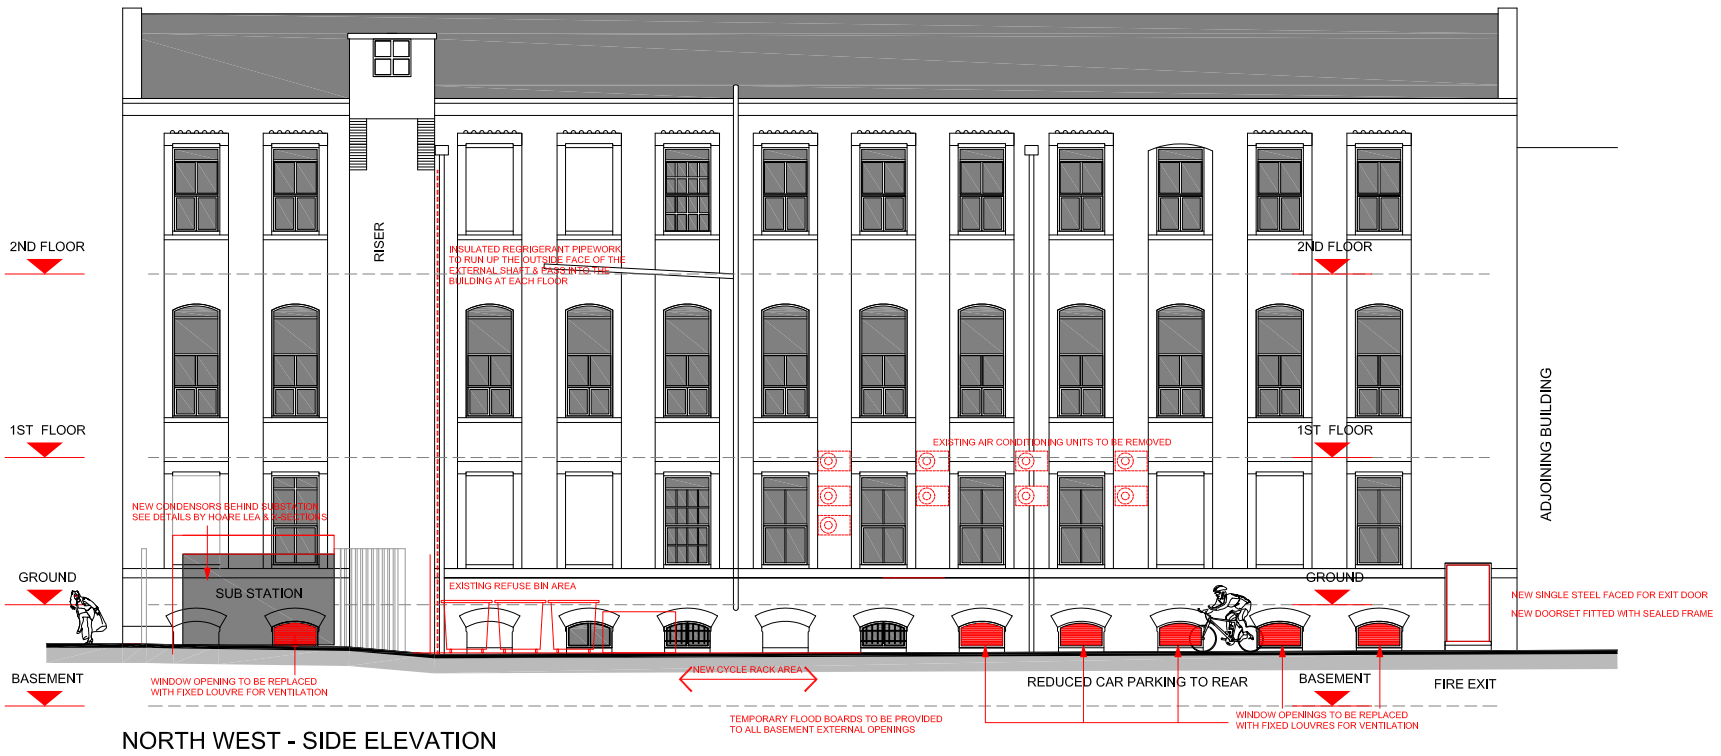

NORTH WEST - SIDE ELEVATION

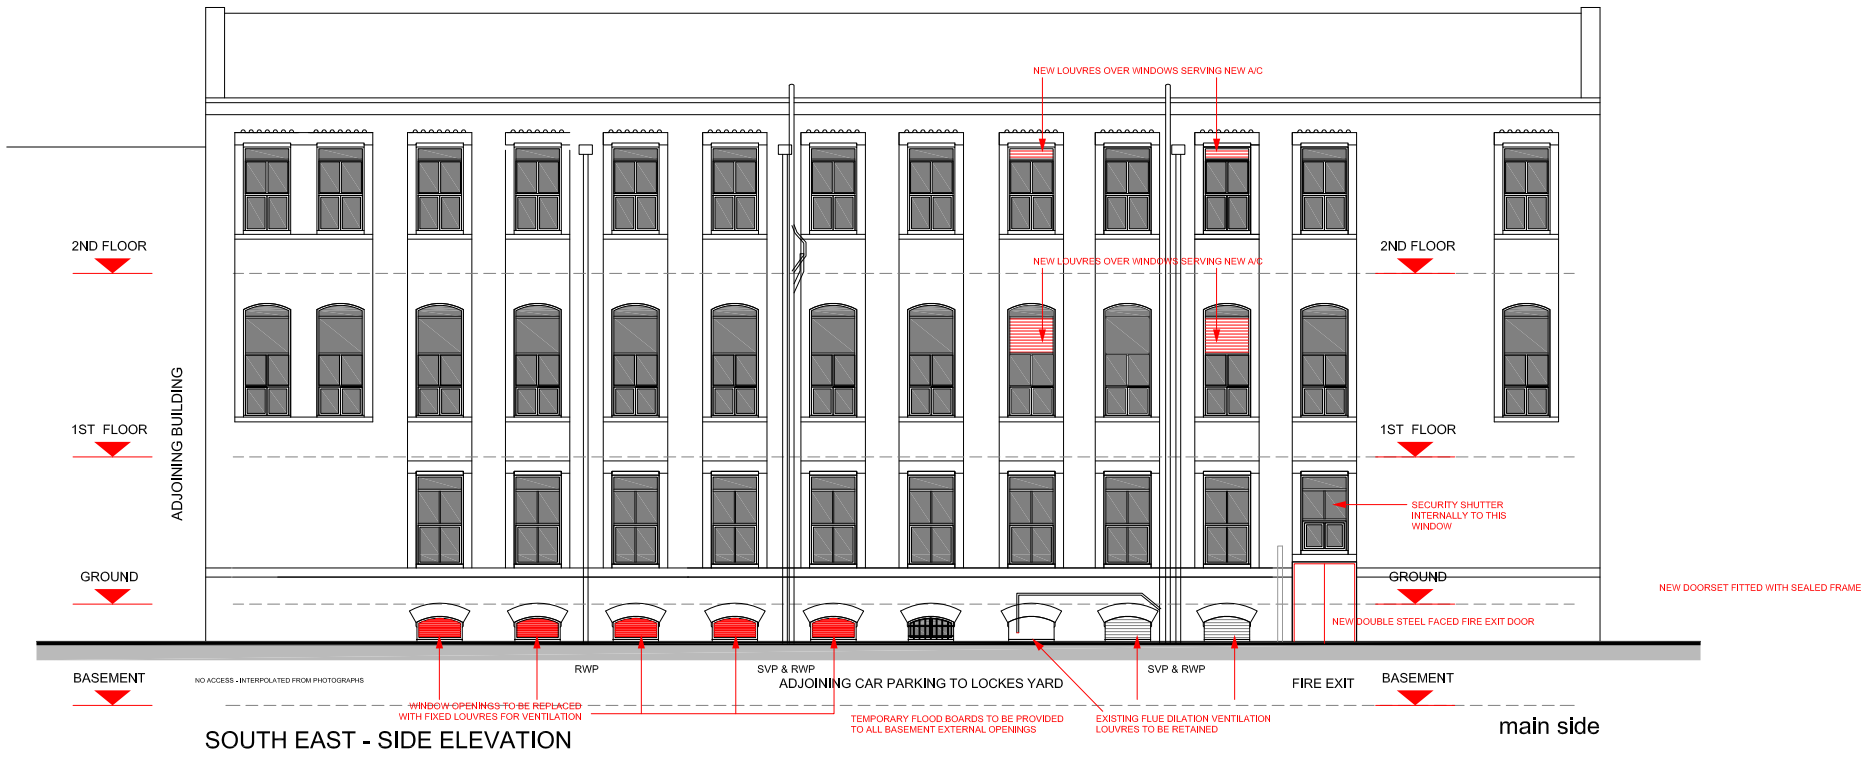

SOUTH EAST - SIDE ELEVATION

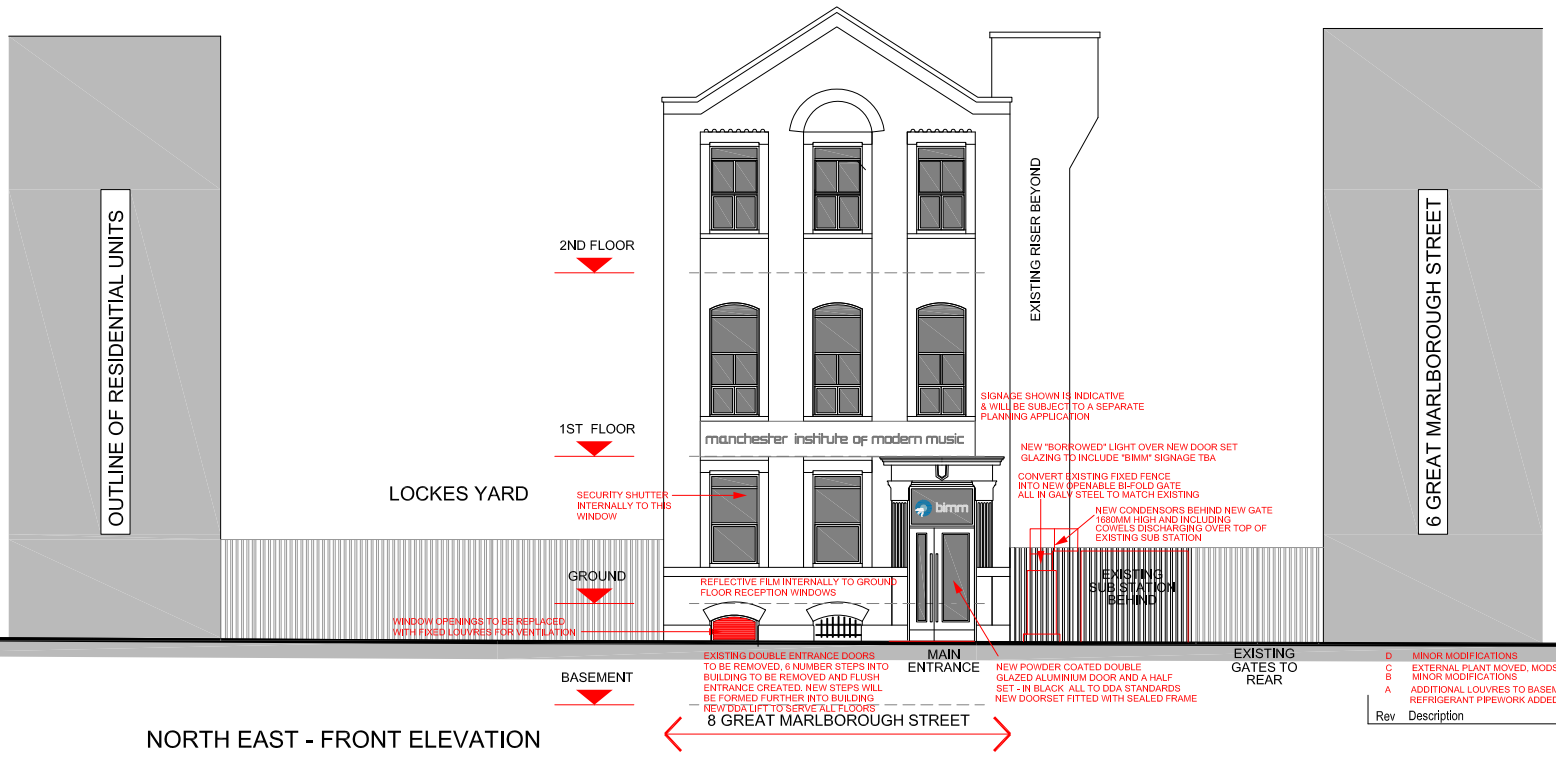

NORTH EAST - FRONT ELEVATION

NB- THERE IS NO SOUTH WEST ELEVATION AS THE BUILDING ADJOINS ADJACENT PROPERTY

Rev	Description	Date	By	Chck'd
D	MINOR MODIFICATIONS	12/11/12	KPS	JPL
C	EXTERNAL PLANT MOVED, MODS THROUGHOUT	8/11/12	KPS	JPL
B	MINOR MODIFICATIONS	24/10/12	KPS	JPL
A	ADDITIONAL LOUVRES TO BASEMENT WINDOWS PLUS REFRIGERANT PIPEWORK ADDED	17/10/12	KPS	JPL

JONES LANG LASALLE
Real value in a changing world

40 Berkeley Square
Bristol BS8 1HU

T +44 (0) 117 927 6691
F +44 (0) 117 929 9669

www.joneslanglasalle.co.uk

Client: BIMM

Project: 8 GREAT MARLBOROUGH STREET, MANCHESTER, M1 5NN

Description: PROPOSED ELEVATIONS

Scale: 1=100@A1 1=200@A3

Date: SEPT 2012

By: KPS

Checked: JPL

Job:

Drg: 06

rev: D

DO NOT SCALE THIS DRAWING. CHECK ALL DIMENSIONS ON SITE

THIS DRAWING IS PROTECTED BY COPYRIGHT, IT MAY NOT BE REPRODUCED IN ANY FORM OR BY ANY MEANS FOR ANY PURPOSE, WITHOUT GAINING PRIOR WRITTEN PERMISSION FROM JONES LANG LASALLE