

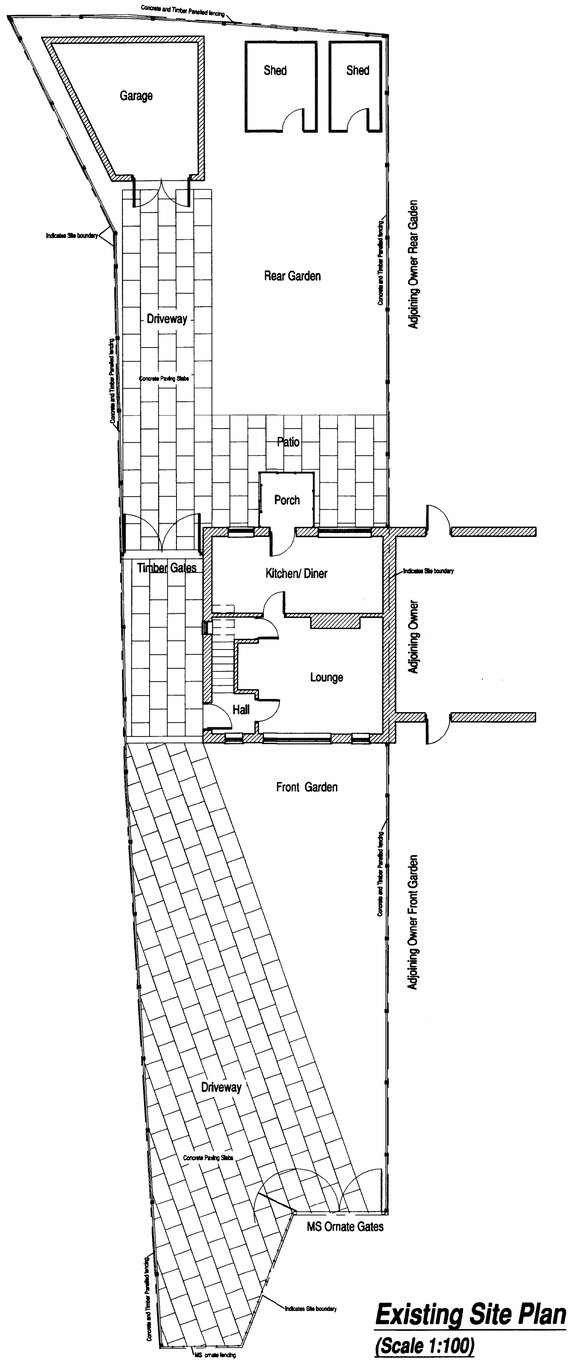



Existing Site Plan
(Scale 1:100)

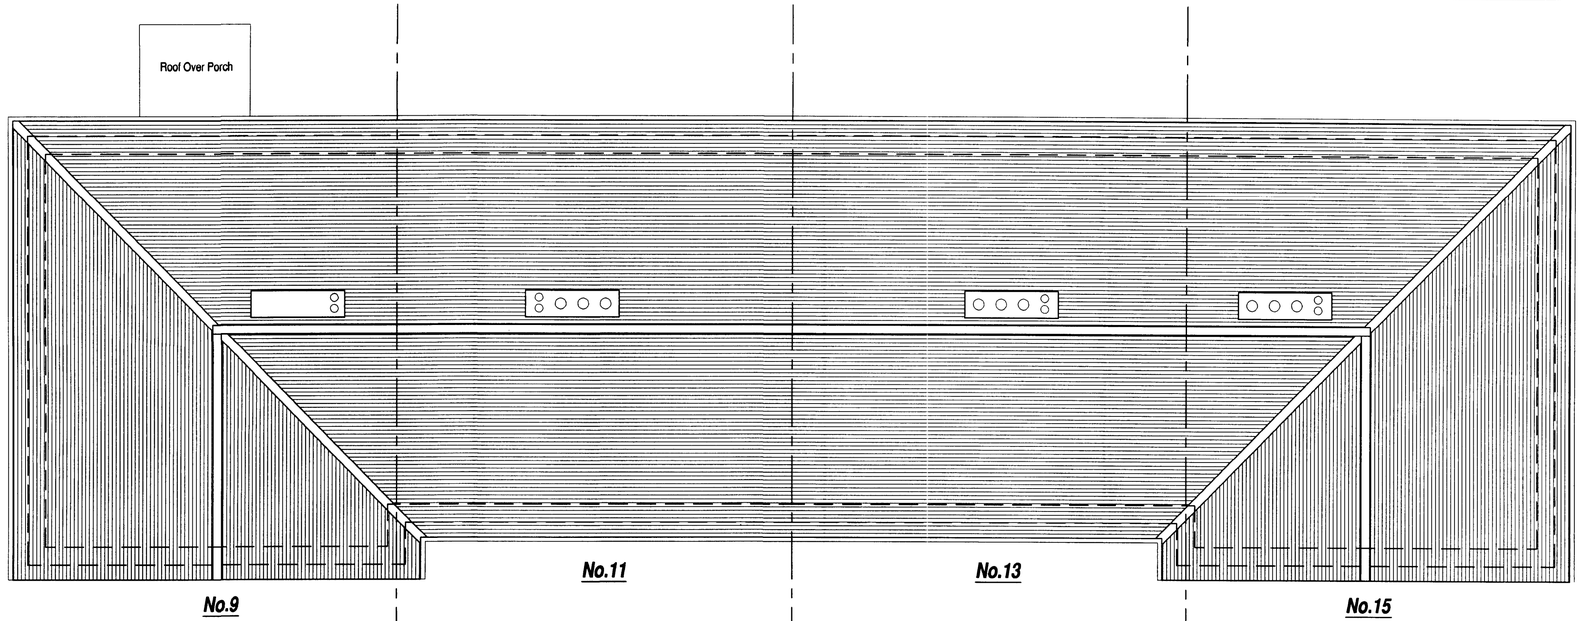

Existing Roof Plan
(Scale 1:50)

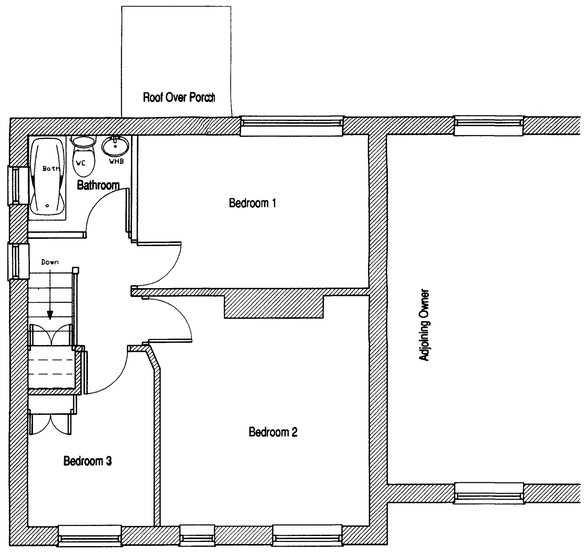

Existing First Floor Plan
(Scale 1:50)

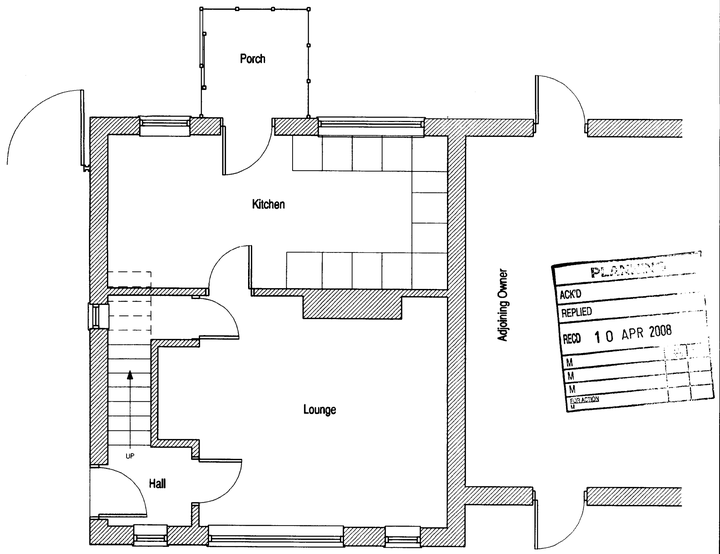

Existing Ground Floor Plan
(Scale 1:50)

Revision	Notes	Date	Checked
	1 THIS DRAWING IS SUBJECT TO COPYRIGHT AND IS NOT TO BE REPRODUCED IN PART OR WHOLE WITHOUT APPROVAL 2 DO NOT SCALE THIS DRAWING		

Drawing Title
Existing Ground, First, Roof, and Block Plans

Project Title
Proposed Extension to 9 Newstead Avenue, West Didsbury, Manchester. M20 4UQ

Architectural Projects
5 Newfield Court, Lymm, Warrington, Cheshire, WA13 9QU
Telephone/ Mob 07511880460
E-Mail george.gryce@wyg.com

Size	Project No.	Drawing Number	Rev.
A1	110854	100/ P01	

Scale	Drawn By	Sheet
1:50 / 1:100	G Gryce	