Please Note

- do not scale from this drawing - use figured dimensions only
- read in conjunction with all other consultants/specialists drawings. report any discrepancies before affected work commences
- all setting out dimensions to be checked on site by contractor before work commences
- this drawing remains copyright of whitebox architecture. copy/distribute only with consent of author

Revision

rev A_ 09.07.12 - revised annotation

south west elevation
scale 1 to 200

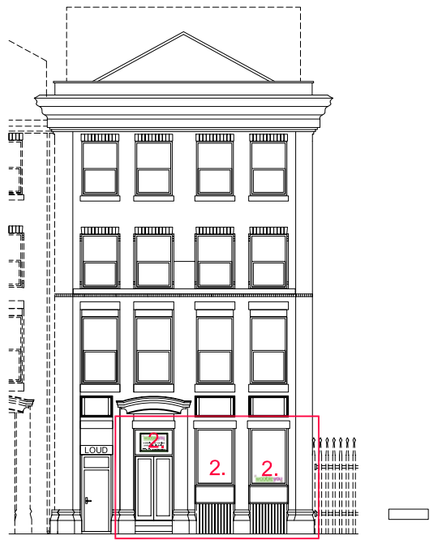

south east elevation
scale 1 to 200



north east elevation
scale 1 to 200

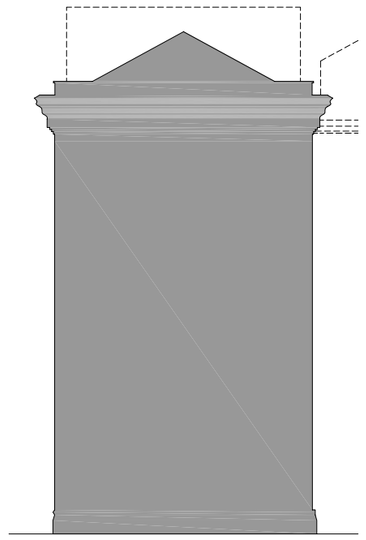

north west elevation
scale 1 to 200

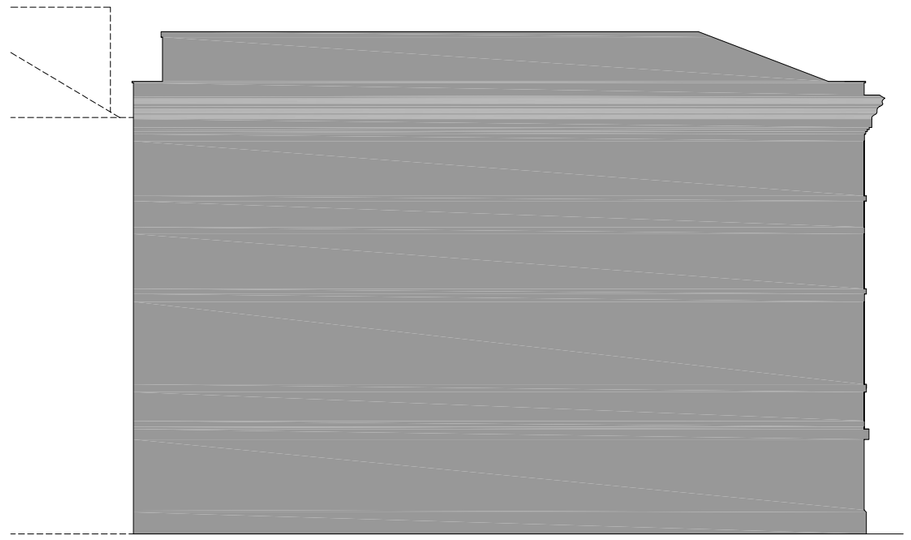

plan
scale: 1 to 100

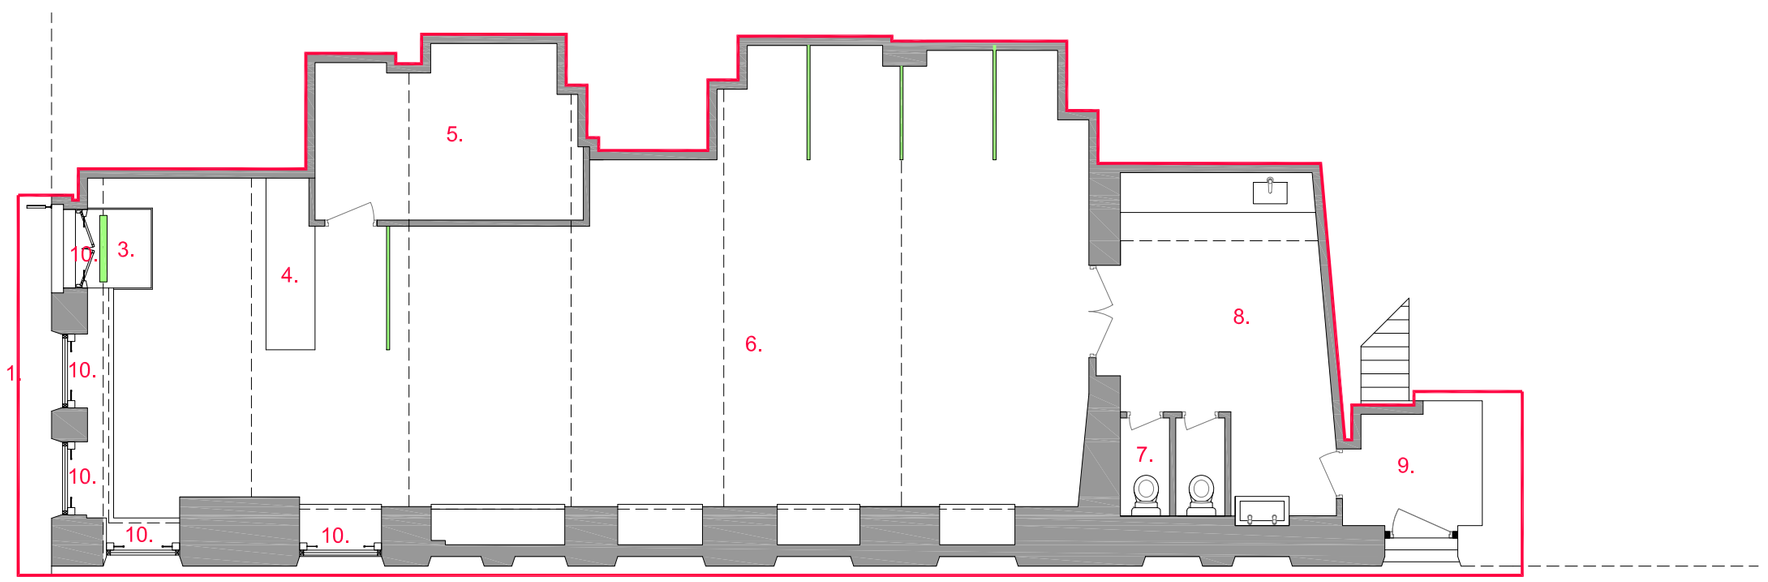

cross section from south west to north east elevation
scale 1 to 200

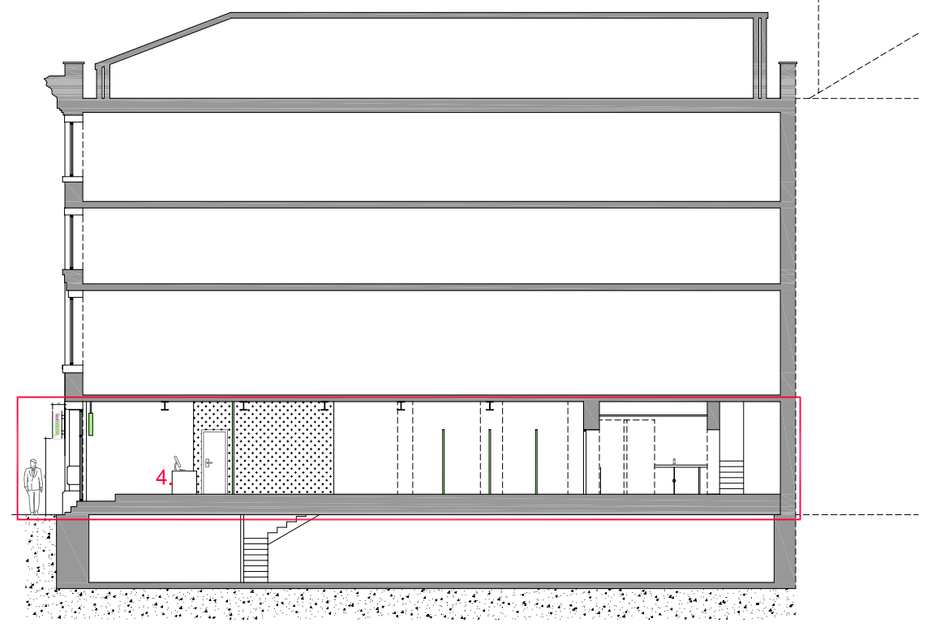

KEY

1. - existing external roller shutter boxes to be removed
2. - signage elements to be submitted under separate application
3. - main entrance
4. - reception desk
5. - office
6. - main fitness studio space
7. - w.c.
8. - store / kitchen
9. - communal building escape route
10. - new retractable lattice internal security grills

SECURITY STATEMENT

The business will be open to the public from 6am to 11pm Monday to Saturday - Sunday and bank holidays 8am to 10pm. The reception desk will be constantly manned by an employee. CCTV monitoring on all public and 'back of house' spaces in and around the business. Reception desk fitted with loud panic alarm emergency button. Access control on front door (controlled by reception desk) to be activated after 9pm. This will require all customers to be "buzzed" in by the receptionist. Standard unmonitored alarm system to be installed. New retractable internal lattice style security grills fitted to all glazed windows to be utilised when unit is not in use. All door furniture locks and handles to be as per BS requirements for a commercial unit.

White Box

2 Swinton Square
King Street
Knutsford
Cheshire
WA16 6HH

T 01565 754 500
F 01565 754 600
E studio@whiteboxarchitecture.com
www.whiteboxarchitecture.com

Project
wobble you

DWG
proposed - for security

Project No 2151
DWG No 106
DWG Date June 2012
DWG Scale As stated @ A2
Revision _Planning A

©