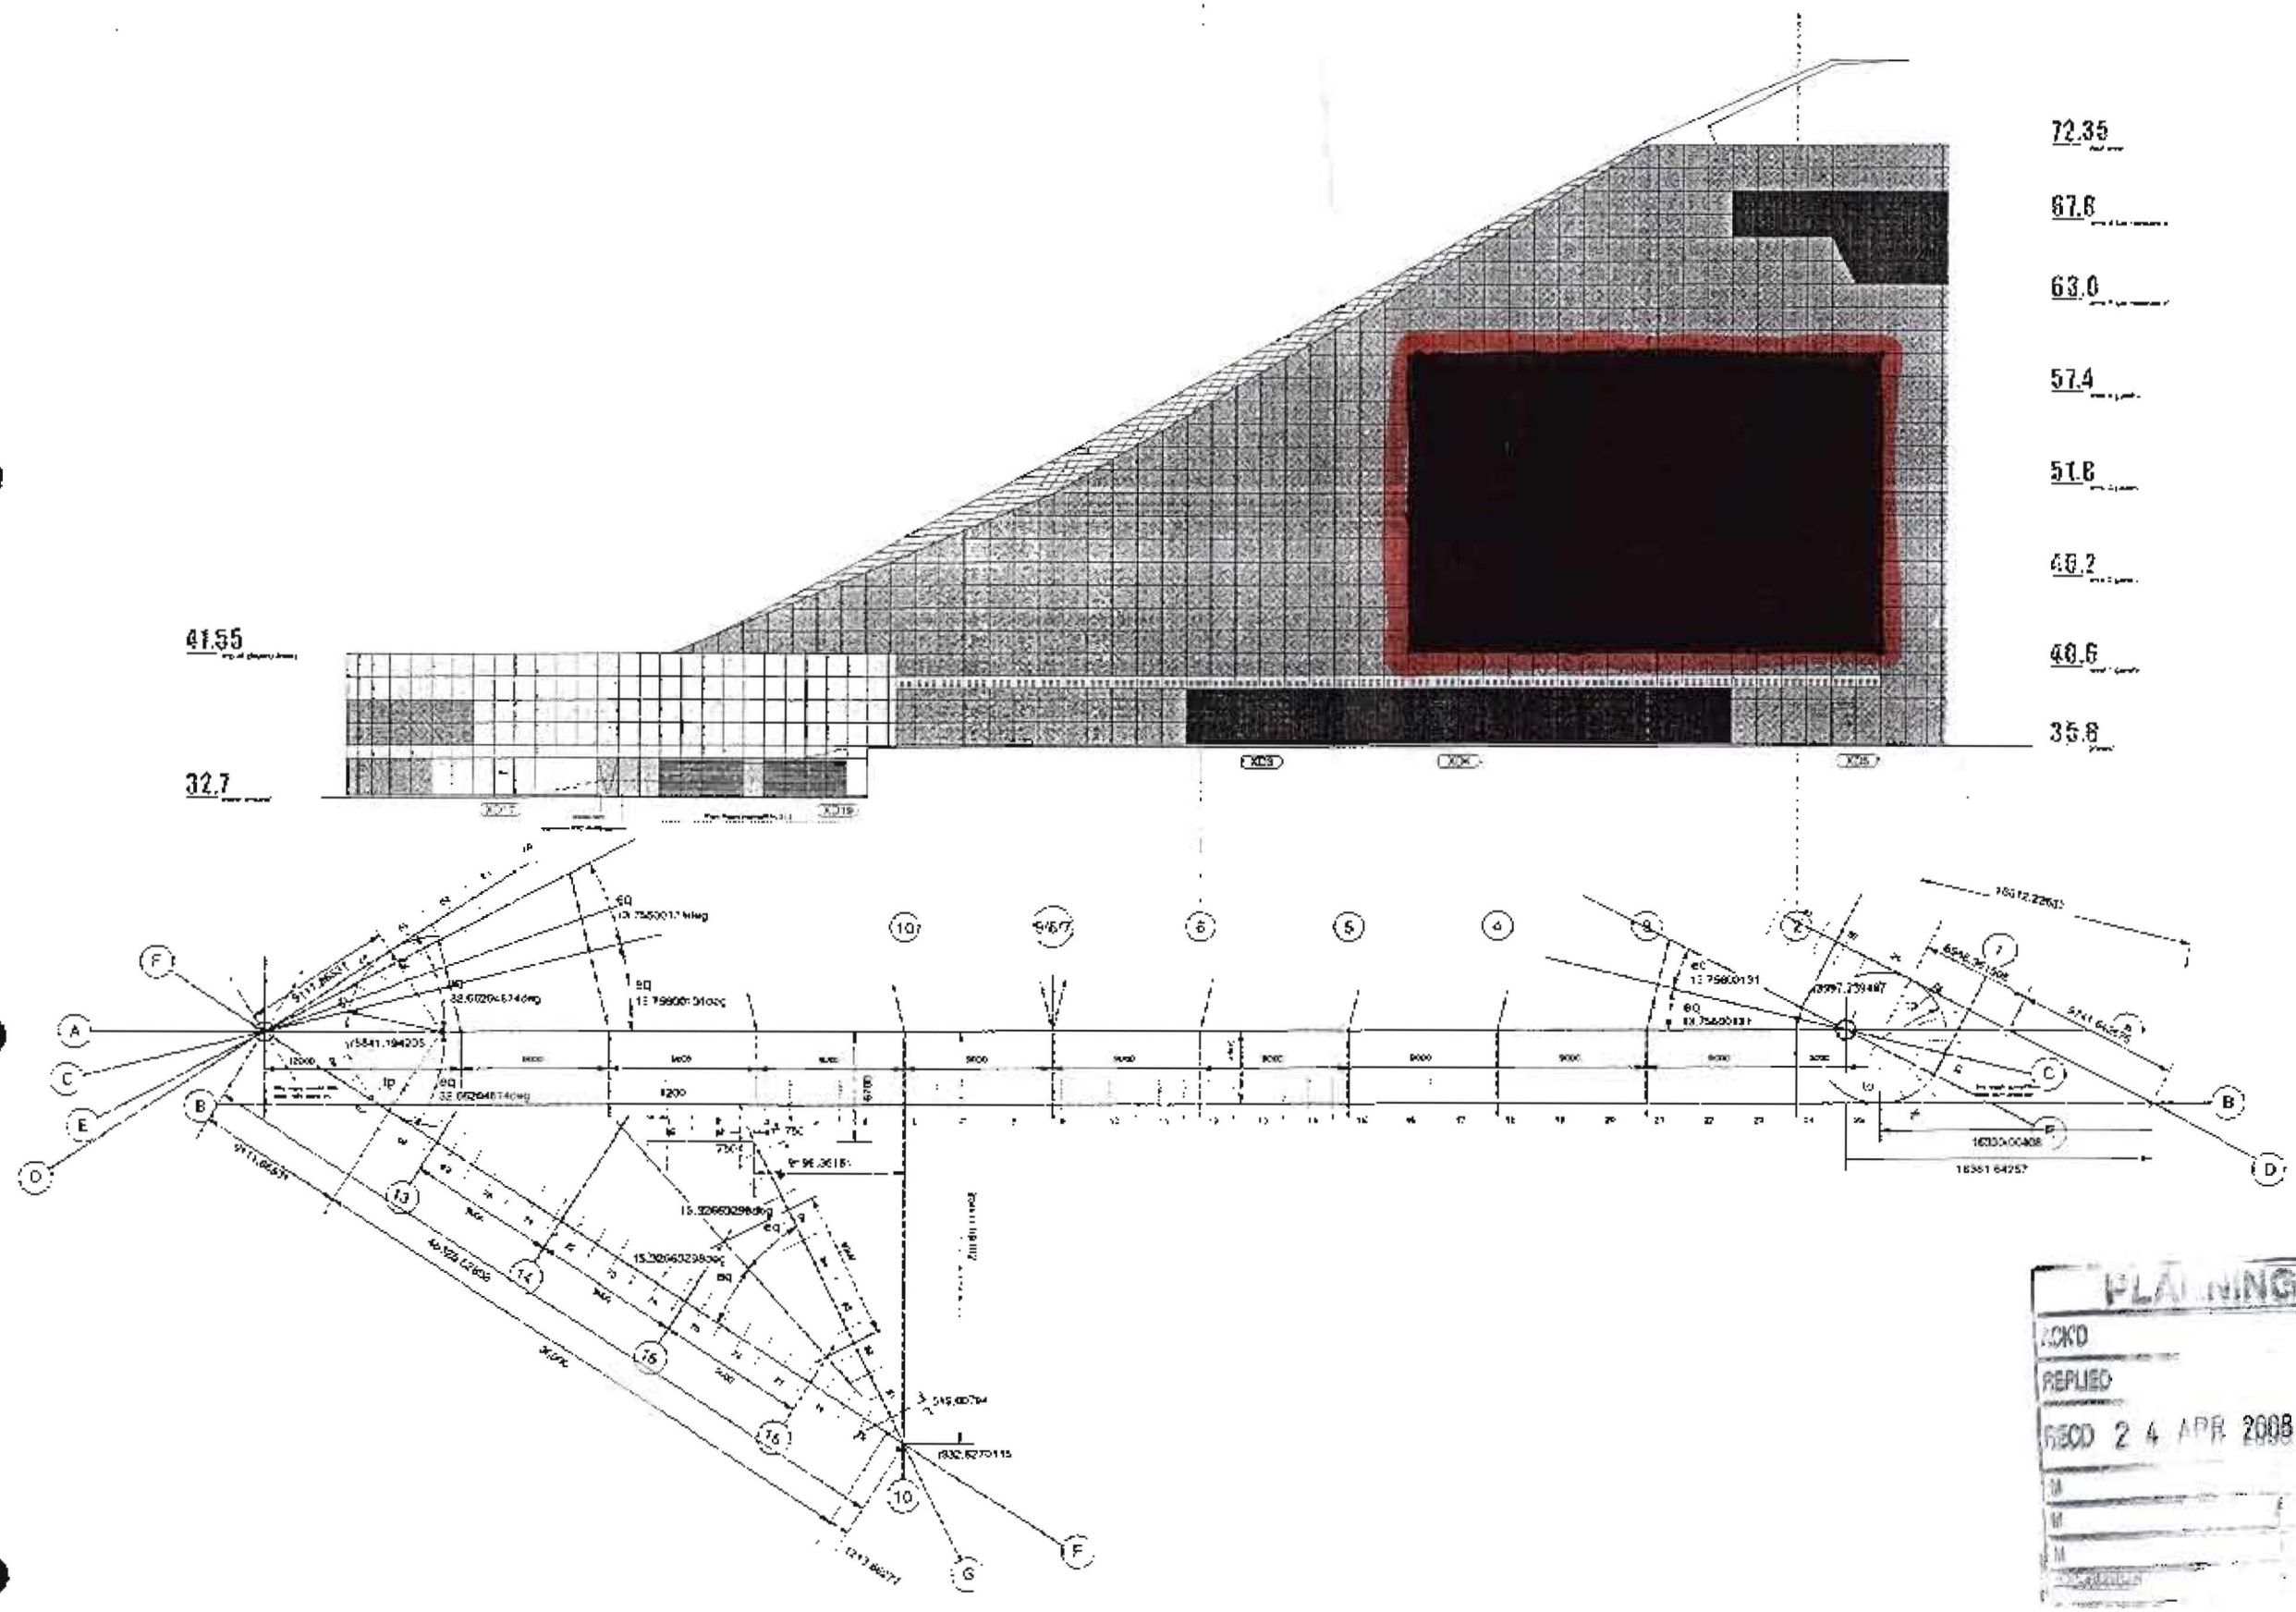

PLANNING
RCKD
REPLIED
RECD 24 APR 2008

urbis
IAN SIMPSON ARCHITECTS

WEST ELEVATION

CONSTRUCTION

1:200@A1 April 2008

6000 (0) AL 131 A