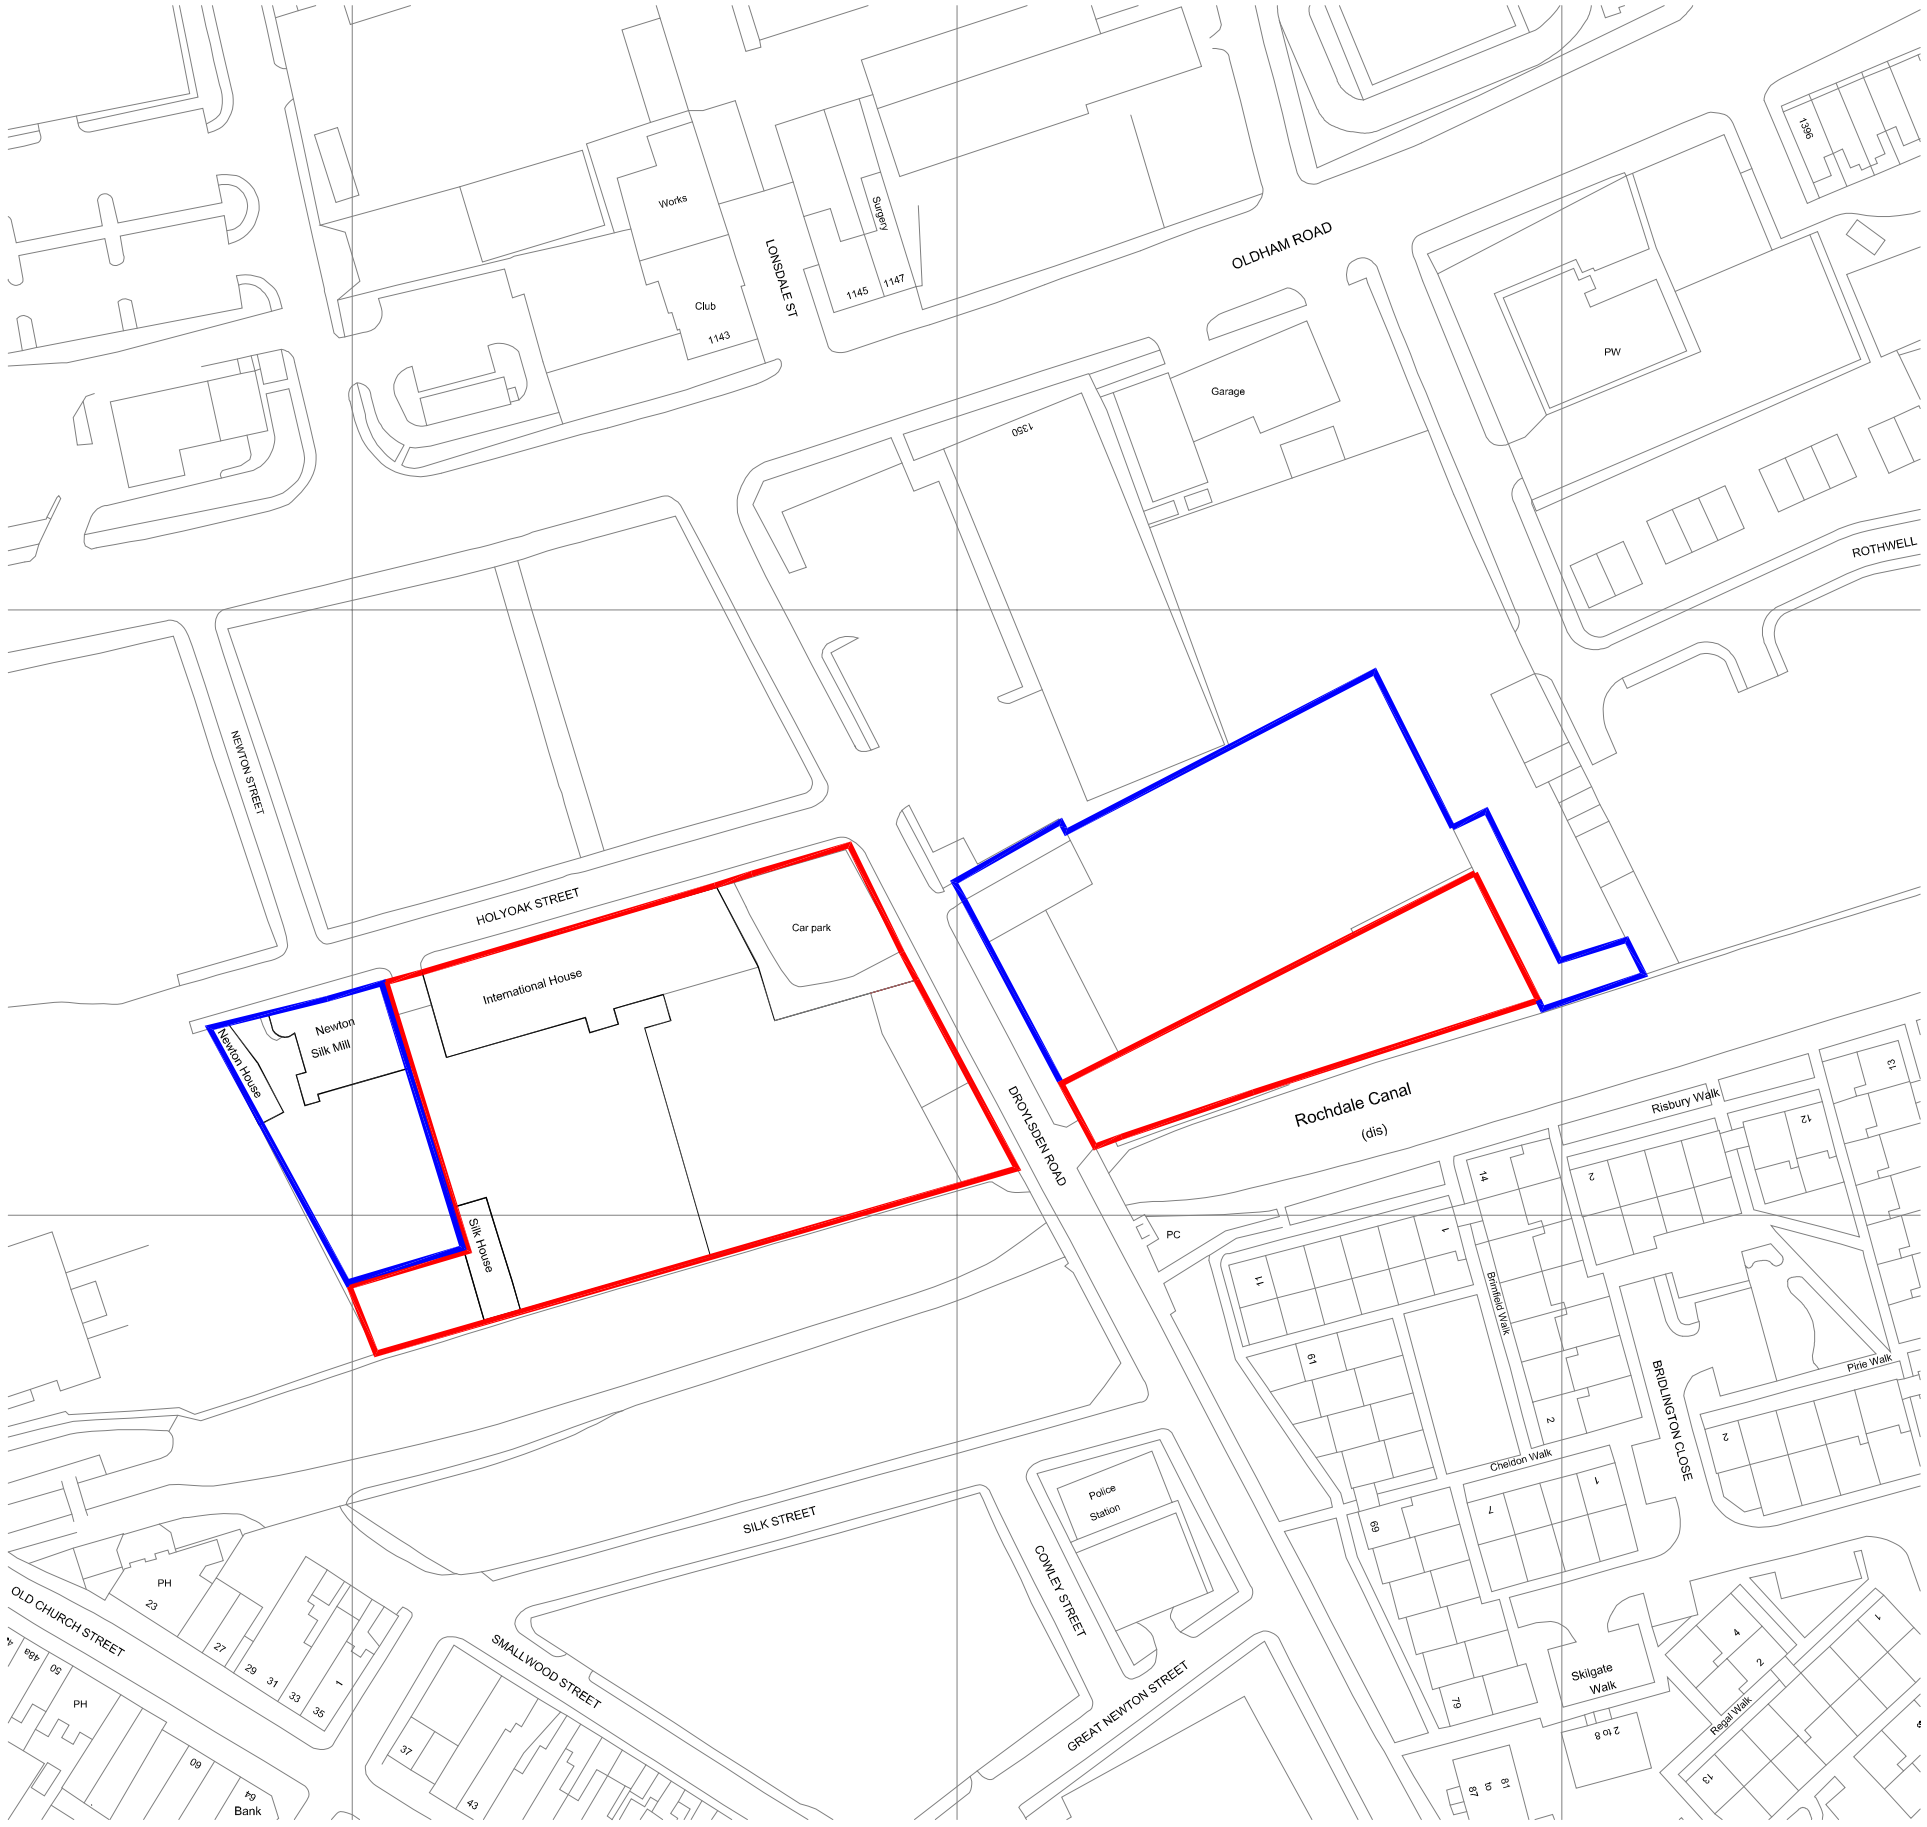


Scale 1:1250 on A3

0 10 20 30 40 50 75 100

Metres

N

rev	description	date	dr by	ap by
original by MRJ		10/10/11		WS

Ashfield House
Ashfield Road
Cheadle
Cheshire
SK8 1BB
t. 0161 428 2121
f. 0161 428 4468
e. info@capra-architects.co.uk

CAPRA ARCHITECTS

client
MARTINS_BAKERY

project
NEWTON_HEATH
BAKERY_EXTENSION

drawing
SITE_LOCATION_PLAN
–

computer file	plot date
–	–
project number	**scale**
2453	**1:1250@A3**
drawing number	**rev** / **issue status**
AL(2)P01	– / **P**

This drawing is to be read in conjunction with all related drawings. Do not scale from this drawing. All dimensions must be checked and verified on site before commencing any work or producing shop drawings. The originator should be notified immediately of any discrepancy.
This drawing is copyright and remains the property of Capra Design Ltd.