

THIS DRAWING AND CAD DATA THEREIN IS PROTECTED BY COPYRIGHT
AND MUST NOT BE COPIED OR REPRODUCED
WITHOUT THE WRITTEN CONSENT OF
DLG ARCHITECTS
©
NO DIMENSIONS ARE TO BE SCALED FROM THIS DRAWING.
USE FIGURED DIMENSIONS ONLY.
ALL DIMENSIONS AND SIZES ARE TO BE CHECKED ON SITE
AND ANY DISCREPANCIES REPORTED TO THE ARCHITECT
PRIOR TO INITIATION OF ANY WORKS.

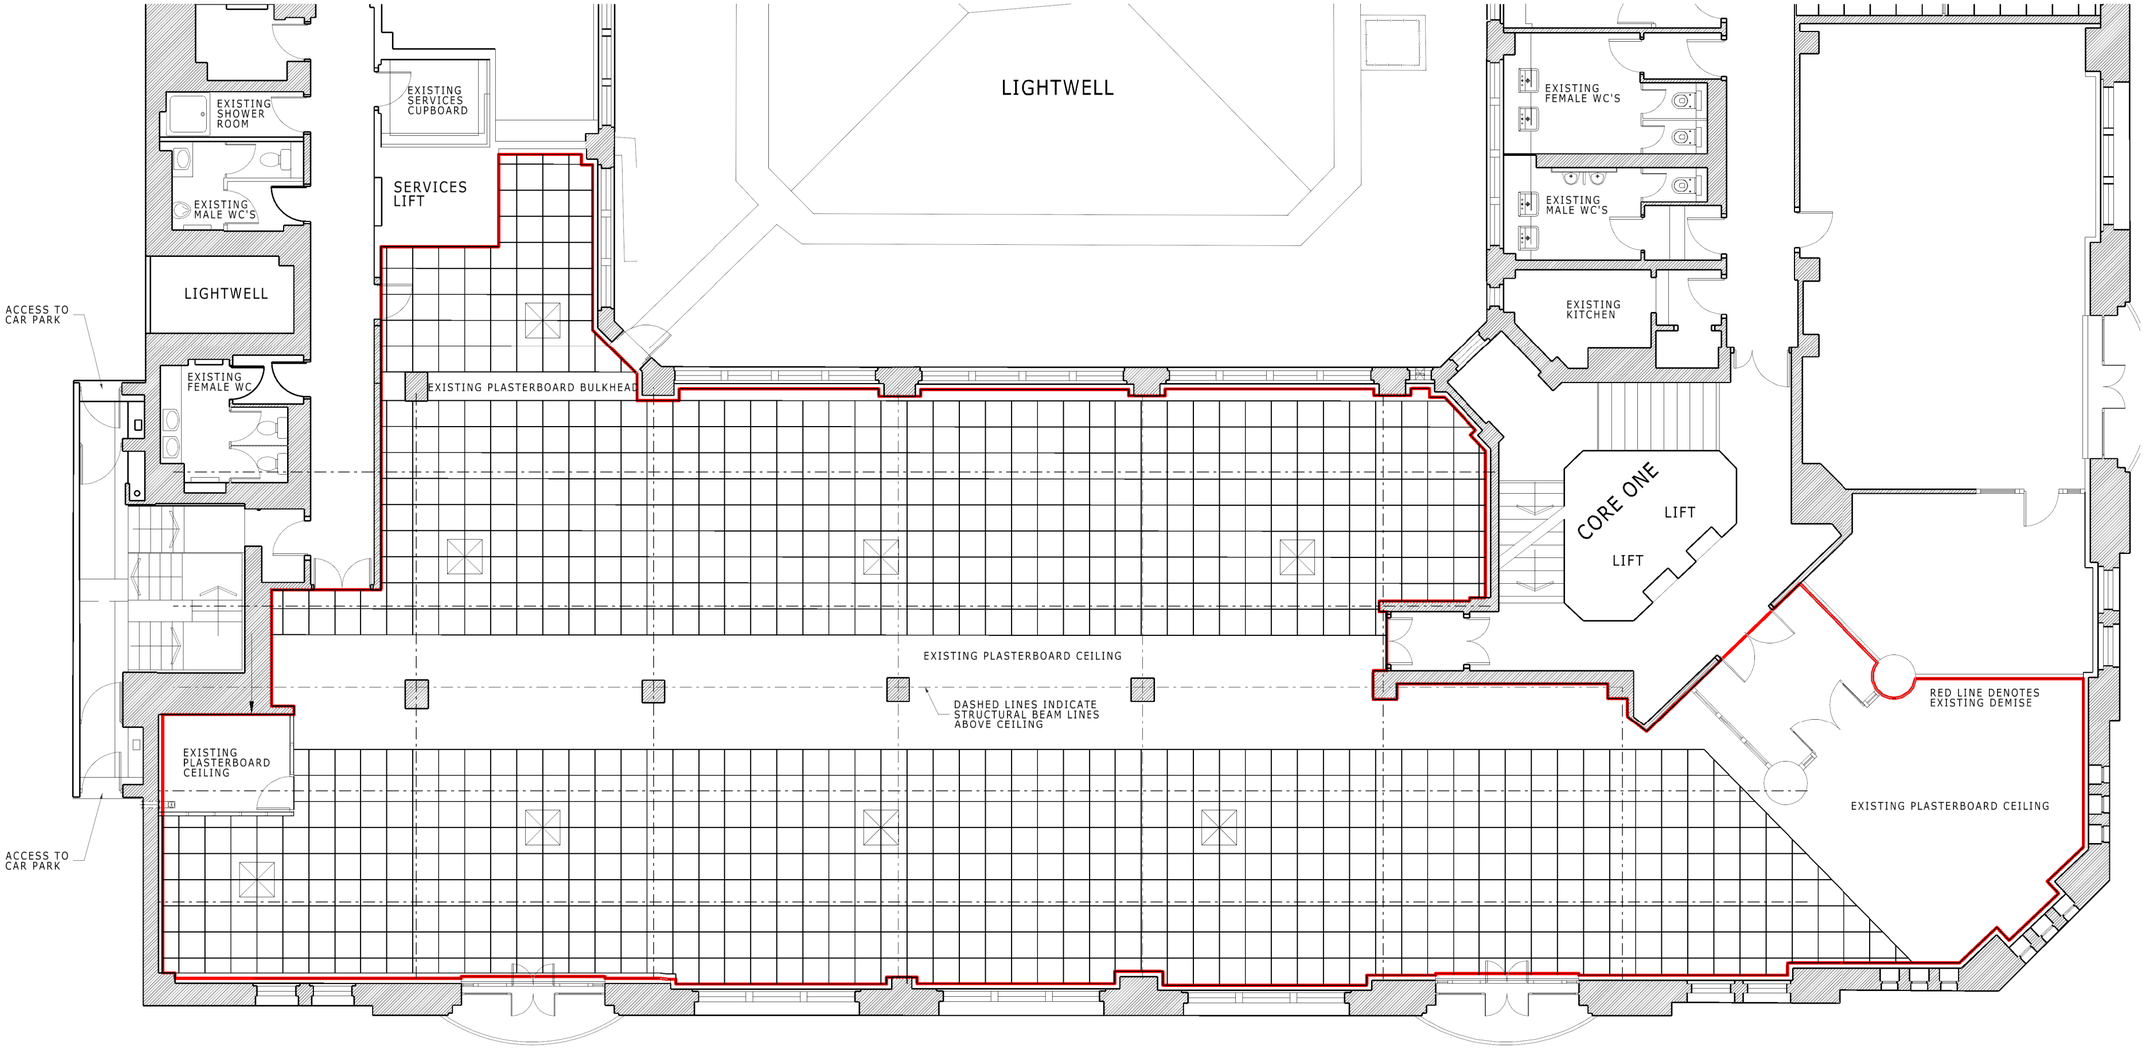

EXISTING CEILING PLAN : SUITE 101 FIRST FLOOR

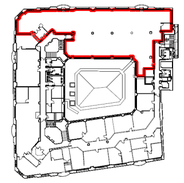

KEY : 1:1250

A. SUBMITTED FOR LISTED BUILDING CONSENT ALS 17.10.12

REV DESCRIPTION INITIALS/ DATE

Job Name
WARNER Est
SUNLIGHT HOUSE
QUAY STREET
MANCHESTER

Drawing Title
1ST FLOOR
SUITE 101
EXISTING CEILING PLAN

Status
LISTED BUILDING CONSENT

Date	Sheet By	Scale @ Size
OCT 12	als	1:100@A2

Job Number	Code	Drawing Number	Rev
3838	EX	0103	A

DLG Architects LLP
One Brewery Wharf
Waterloo Street
Leeds LS10 1GX

t +44(0)113 2471 222
f +44(0)113 2204 520
leeds@dlgarchitects.com

dlgarchitects.com