


TIMBER SHED
WITH FELT ROOF

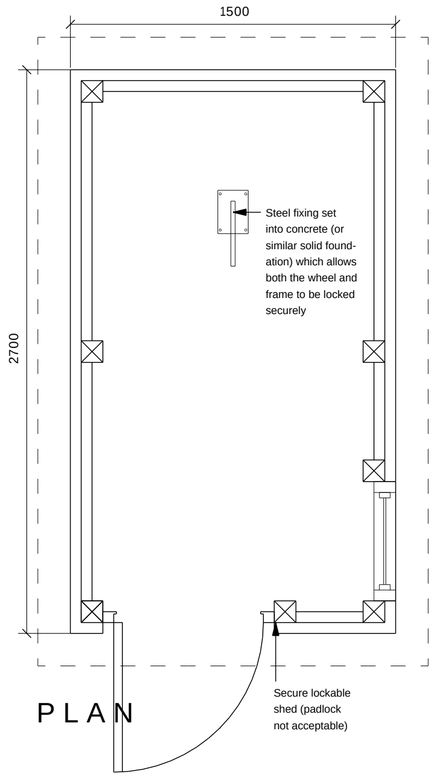


PLAN

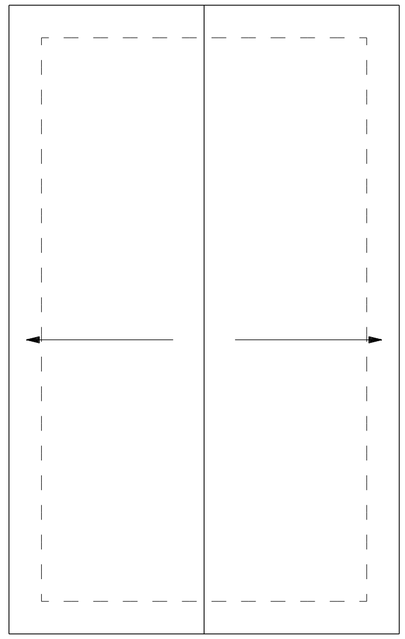


ROOF PLAN

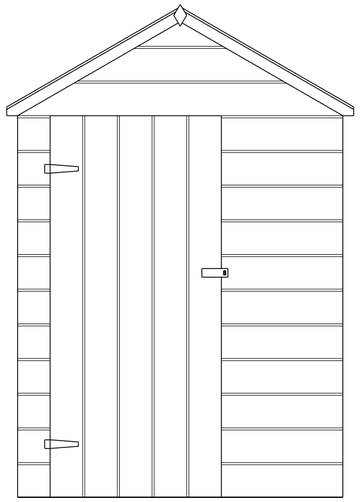

FRONT ELEVATION

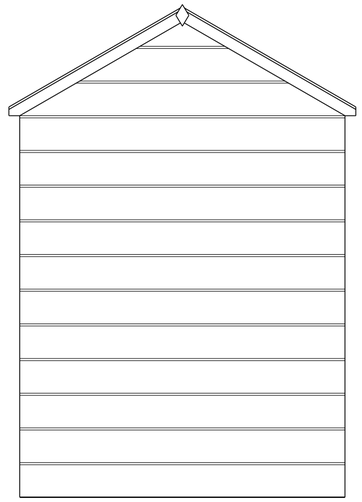

REAR ELEVATION

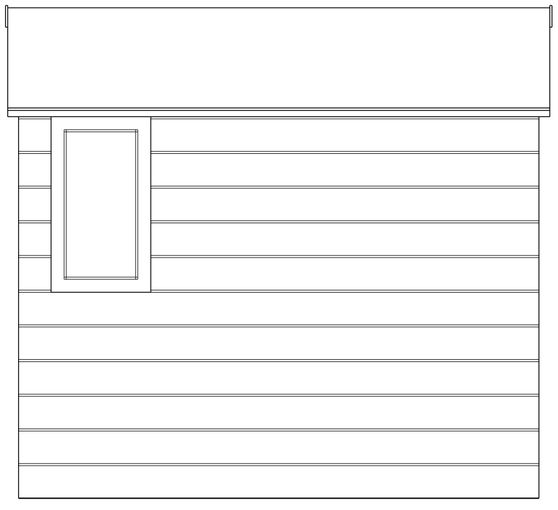

SIDE ELEVATION

Notes

Do not scale from this drawing.

All dimensions must be checked on site by contractor prior to construction.

Bernard Taylor Partnership Ltd.
Architects
ELIZABETH HOUSE, 486 DIDSBURY ROAD, HEATON MERSEY, STOCKPORT, CHESHIRE, SK4 3BS.
Tel: 0161-443 1221
Fax: 0161-442 1672
E-mail: Info@BernardTaylor.co.uk

Client
Southway Housing Trust

Job
Barnett Avenue
Manchester

Description
Timber shed
Plans & Elevations

Drawn: MA Date: 03.12.12 Scale: 1:20

Job No:	Drg No:	Rev.
2570	**116**	**-**