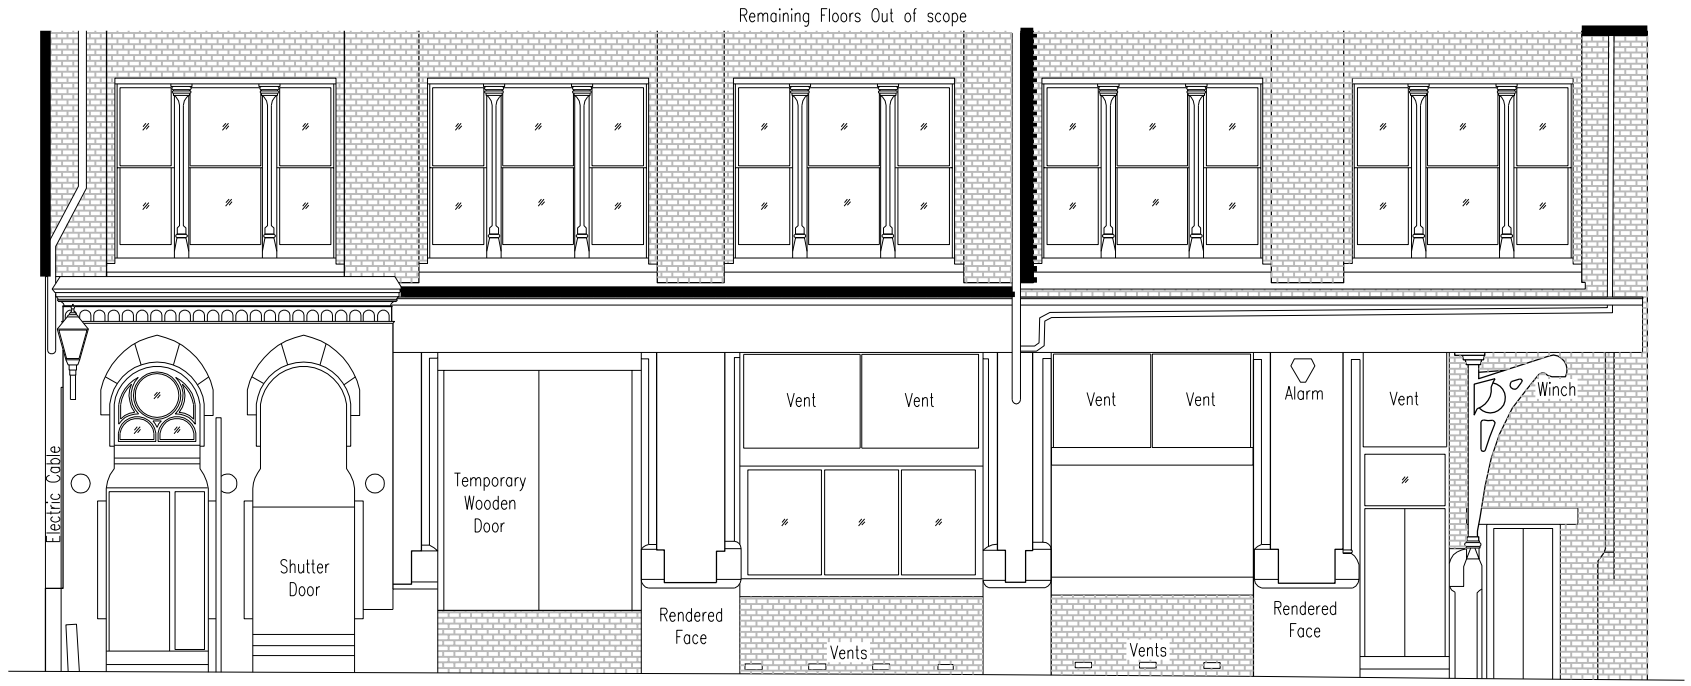


NOTE
This drawing has been prepared from historical information that cannot be guaranteed accurate
Responsibility is not accepted for errors made by others in scaling from this drawing. All construction information should be taken from figured dimensions only.
All dimensions should be checked on site prior to the manufacture of any components

HATCHING

- New Secure partition wall.
- New Partition wall.
- Existing Partition wall
- Solid walls
- Amtico Stone Effect Flooring
- Amtico Steamed Ash Flooring
- Barrier matting
- 2008 Hard Flooring

KEY

BM	= Branch Manager
ABM	= Assistant Branch Manager
CM	= Cash Manager
PB	= Personal Banker
PREM	= Premier Banking
LB	= Local Business
BFP	= Barclays Financial Planning
MA	= Mortgage Advisor
STU	= Student Banking
MU	= Multiple Use

Area not in scope

DATE : | REV | DRAWN | CHECKED | NOTES.

Stride Treglown
Architecture Town Planning Interior Design Building Surveying Landscape Architecture Graphic Design
Promenade House, The Promenade, Clifton Down, Bristol BS8 3NE
T 0117 974 3271 F 0117 974 5207 www.stridetreglown.co.uk

Project
MANSFIELD CHAMBERS
MANCHESTER
ST ANN'S SQUARE
MANSFIELD CHAMBERS
PIM NO. TBC

BARCLAYS

Drawing Title
ELEVATION - REAR
EXISTING
ACQUISITION-FLAGSHIP 2008

Branch Sort Code	Branch ID	Supplier Project No
		M114_93019

Scale	Drawn	Checked	Date
1:100@A3	PB/DHB	PB	26 FEB '08

Drg.No L22 | Revision

Barclays FM Project No. TBC