

Proposed Elevation A

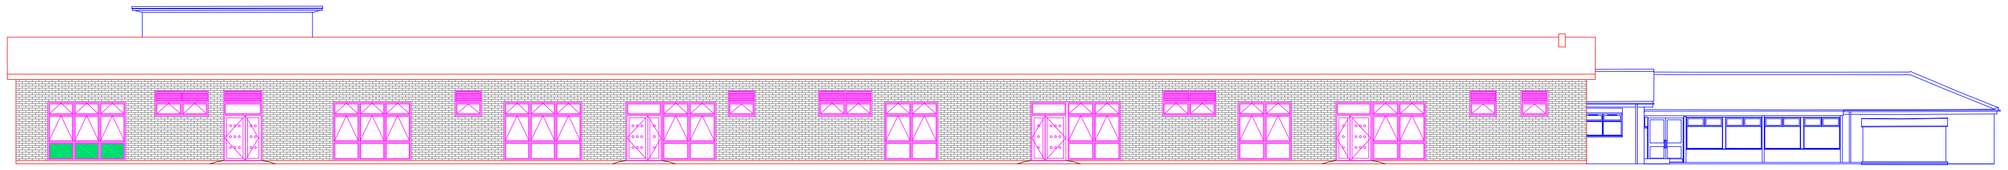

Proposed Elevation B

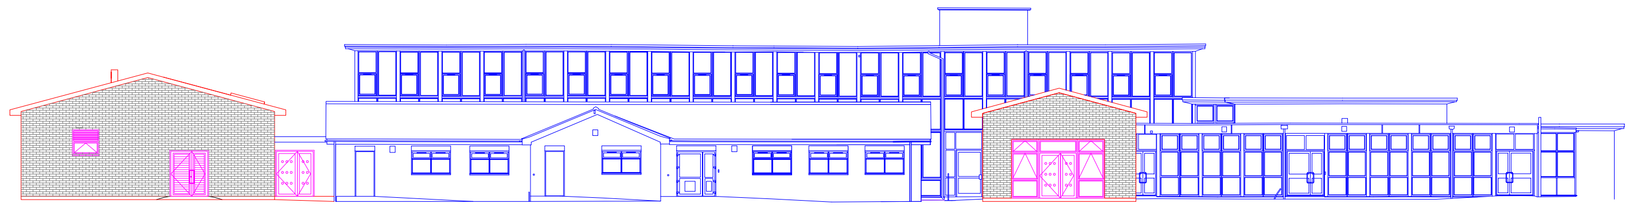

Proposed Elevation C

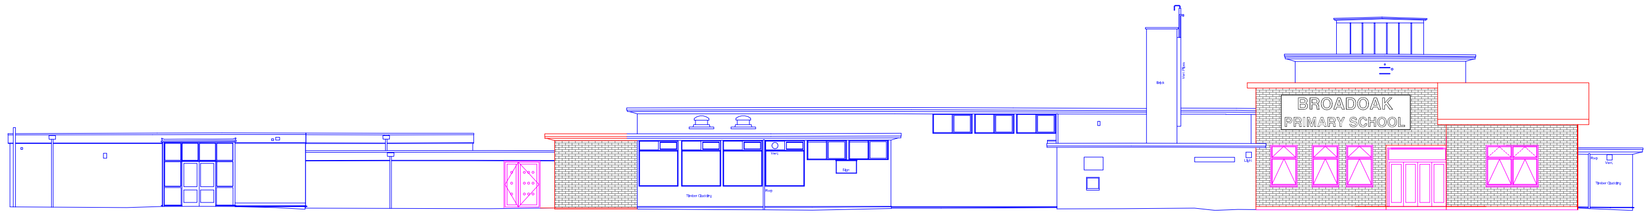

Proposed Elevation D

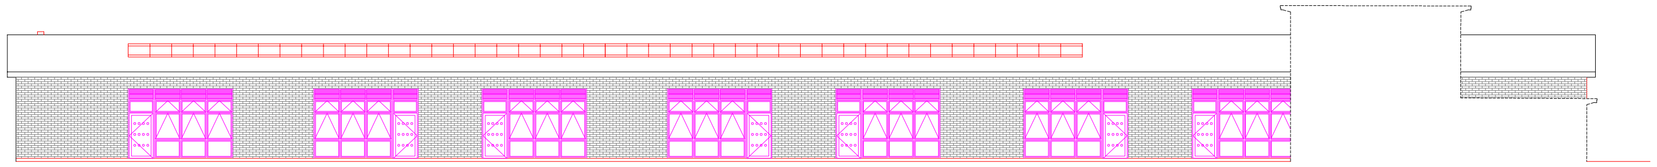

Proposed Elevation E

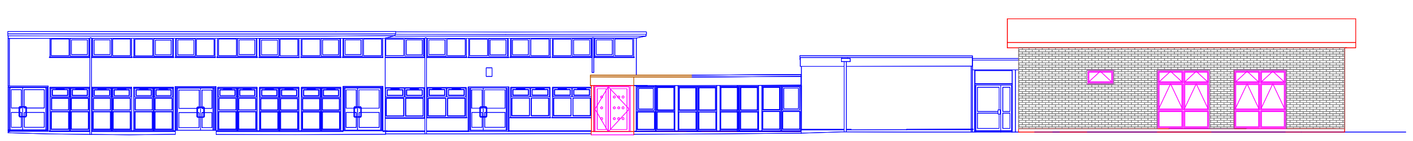

Proposed Elevation F

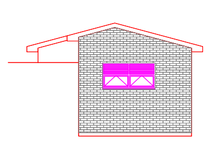

Proposed Elevation G

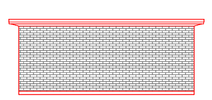

Proposed Elevation H

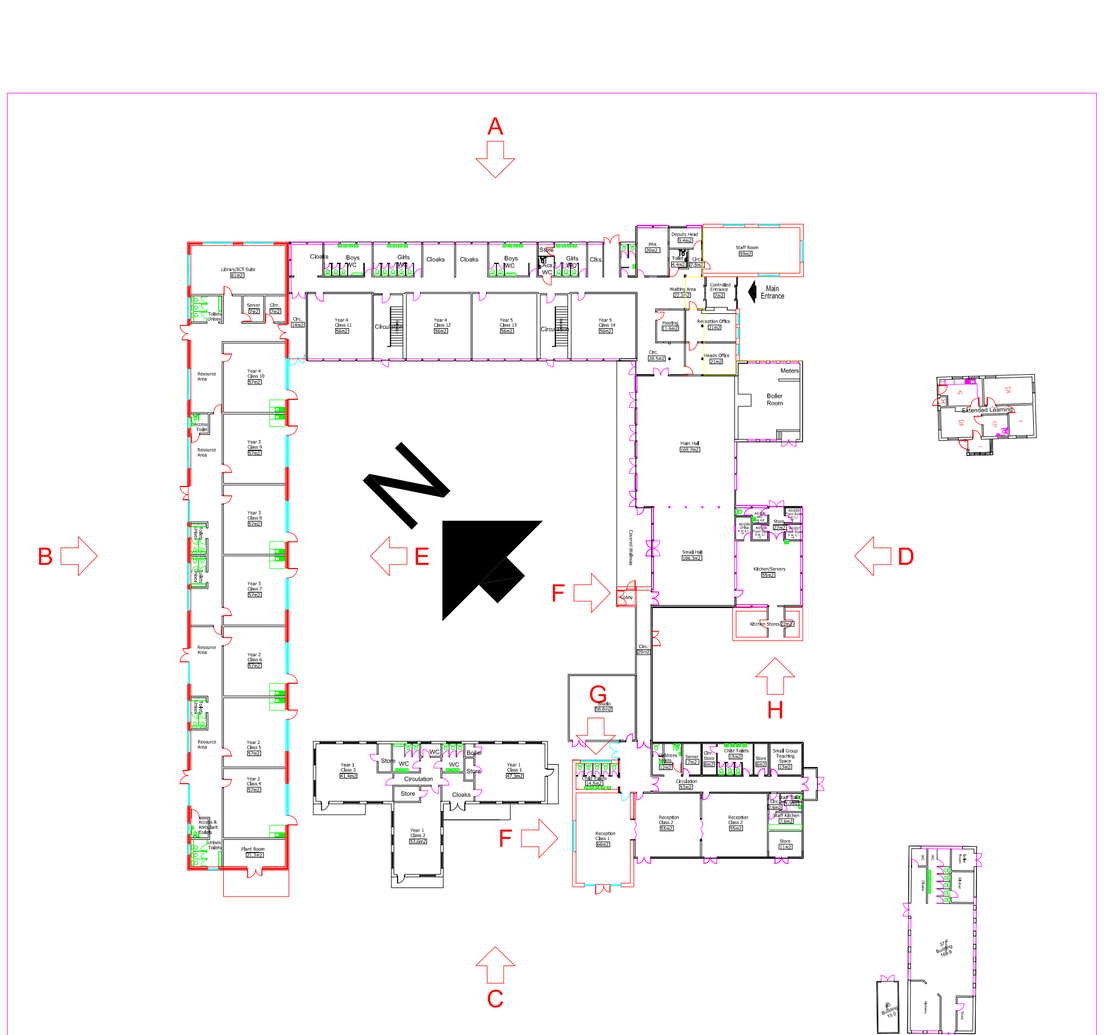

Key Plan

Legend:

Rev	Description	By	Date
B	Windows revised. Lobby reduced	RB	160513
A	Circulation & Doors for Fire Escape	RB	170413

Capital Programme Division
Corporate Technical Services
4th floor , Heron House
47 Lloyd St, Manchester
M2 5LE
Tel: 0161 219 6500
FAX: 0161 219 6501

JOB TITLE	DRAWING TITLE
Broad Oak Primary Basic Needs 3FE	Proposed Elevations Option 5H
JOB NO.	**DRAWING NO.**
ED40281	EBN/06

DATE	SCALE	DRAWN	REVISION
18/03/13	1:200	CM	B

MANCHESTER CITY COUNCIL