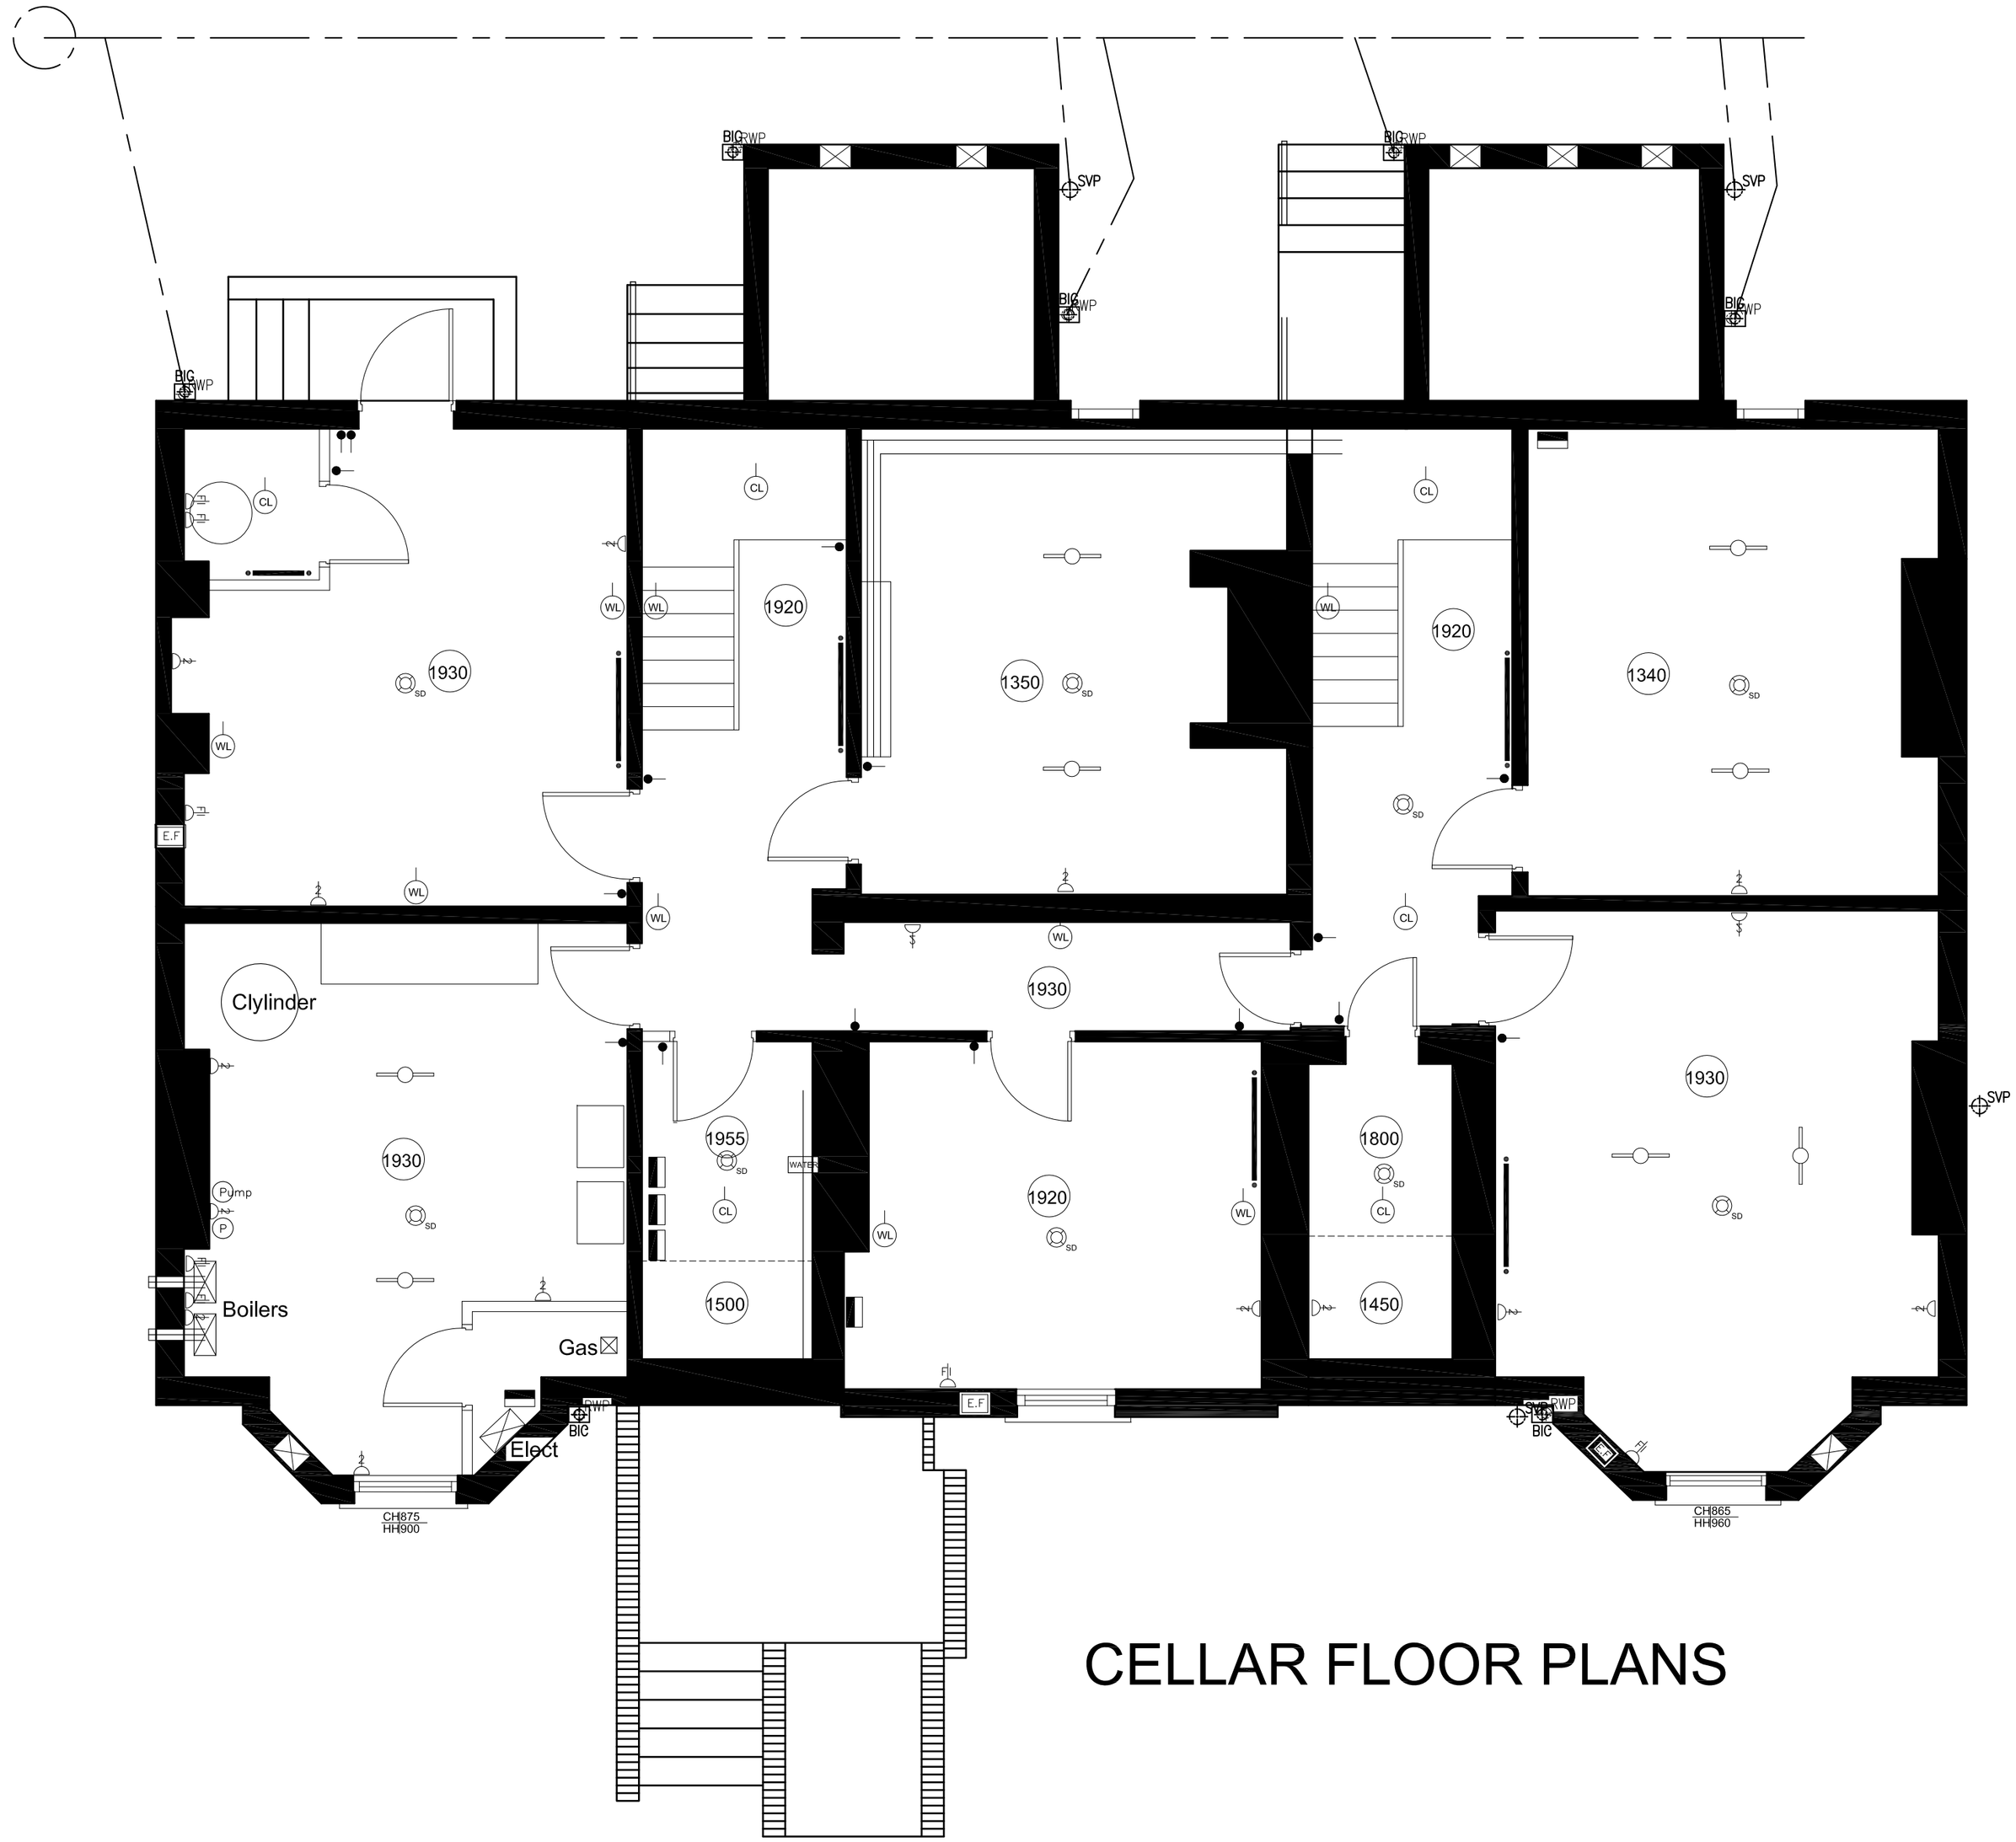

CELLAR FLOOR PLANS

Chartered Building Surveyors
Design & Construction Consultants

12 GREEK STREET STOCKPORT CHESHIRE SK3 8AB
Tel: (0161) 476-6662 Fax: (0161) 477-6663 www.iglsurveying.co.uk info@iglsurveying.co.uk

This dwg is copyright and should not be used or reproduced without written consent of IGL Surveying Ltd.
All dimensions to be checked on site by contractor prior to commencement of works.

CLIENT: Mr & Mrs A Walter / Mr & Mrs Pinnock
PROJECT: 51 - 53 Parsonage Road, Withington.
DRAWING: Existing Cellar Plans

Dwg No: 2563/E/02 Scale: 1:50
Drawn: RWI Date: Sept 2012
Checked: RWi Rev:

Rev:	Description:	Date:

A2 WHEN PLOTTED