Do not scale dimensions
if in doubt please ask

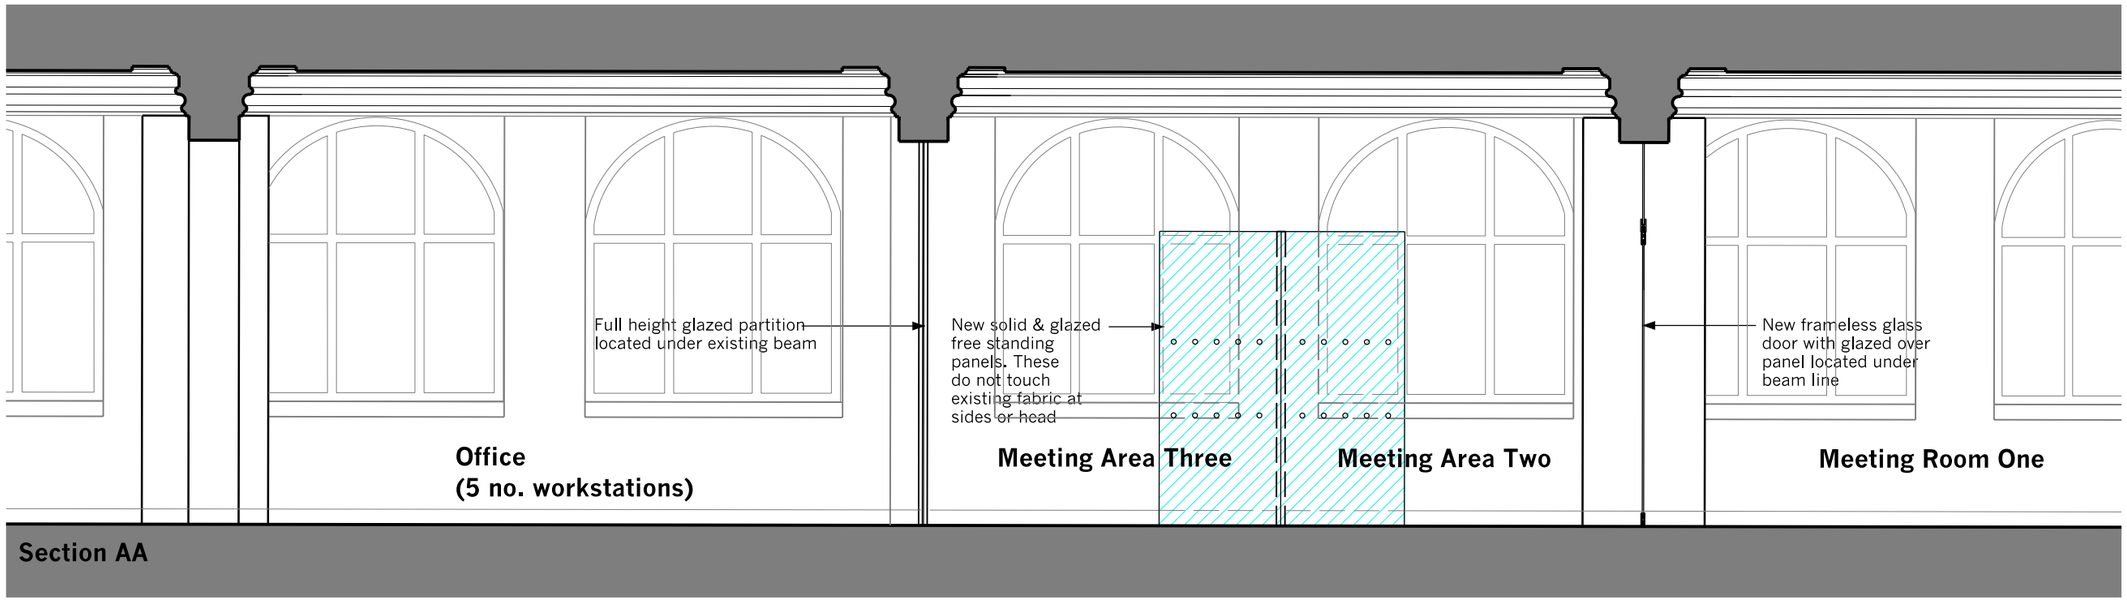

Section AA

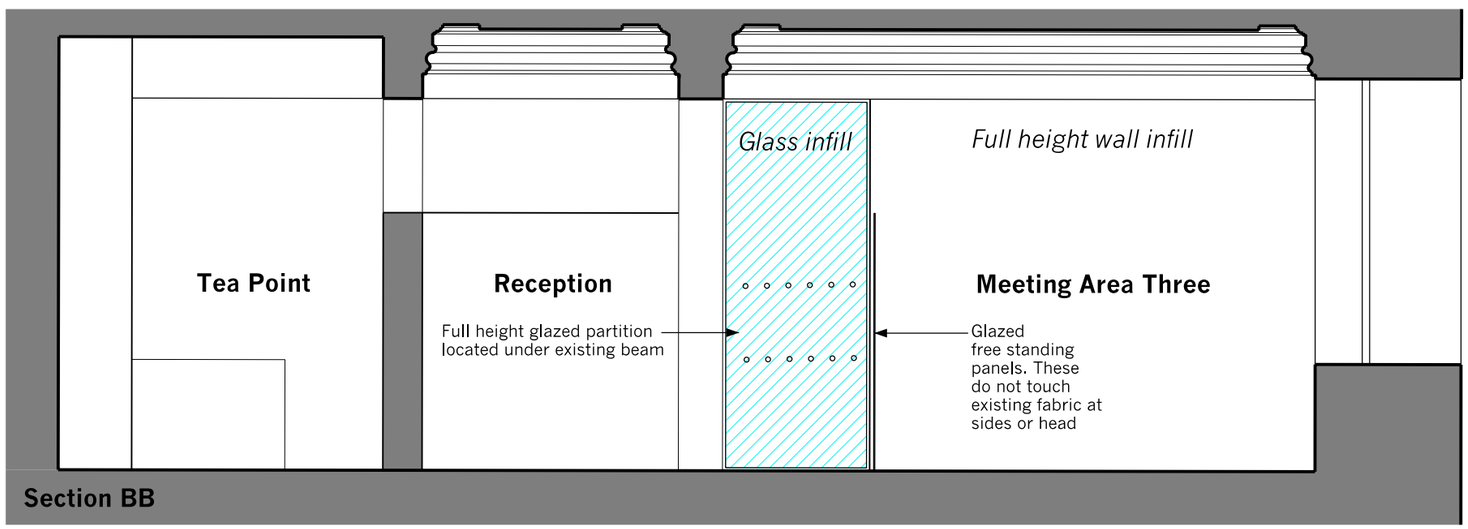

Section BB

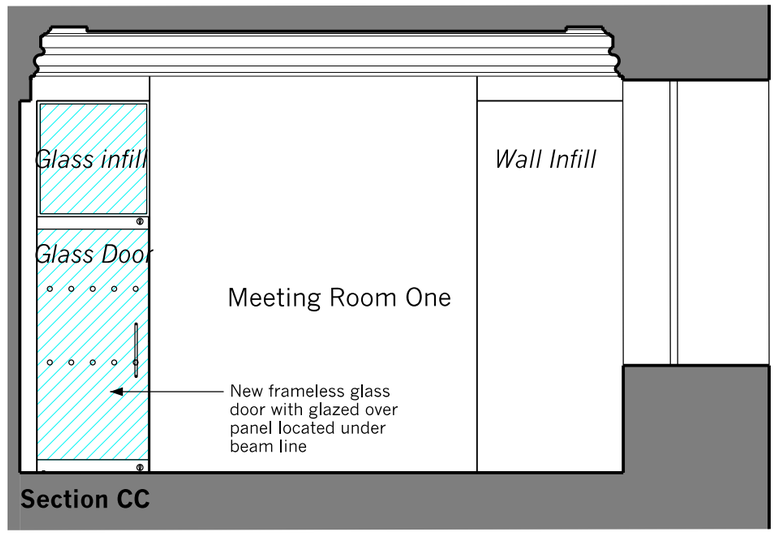

Section CC

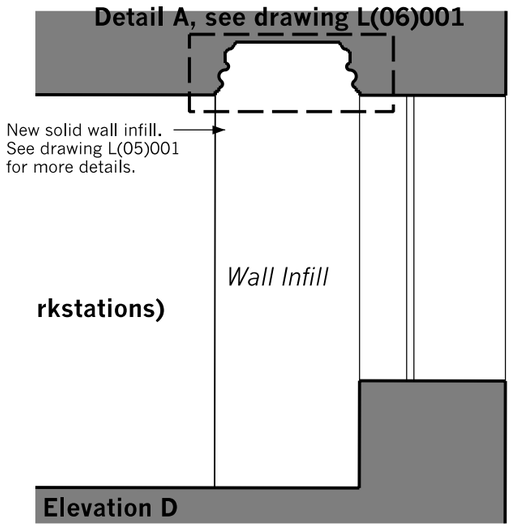

Elevation D

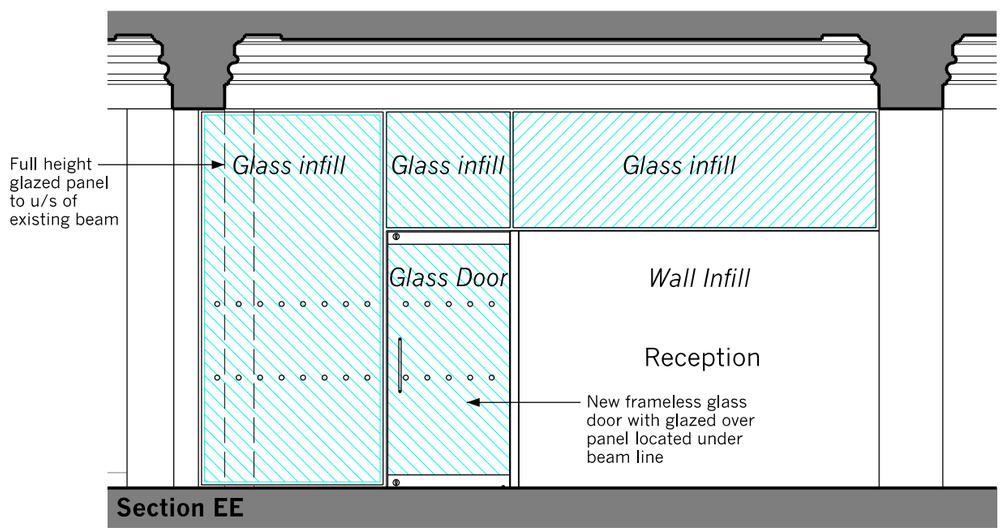

Section EE

A	Planning Issue	WR	11/11/09

196 Deansgate, Manchester

–

Internal Elevations

–

Drwg. No: **7050 (05)001** Rev: **A**

Date : 02.11.09 Scale: 1:50 @A3 Drawn by : GBS

PLANNING

buttress fuller alsop williams - architects

31-33 Princess Street, Manchester, M2 4BF - telephone + 44 (0)161 236 3303
fax + 44(0)161 236 3603 - web site:www.bfaw.co.uk - email:contact@bfaw.co.uk