
ISSUE	DATE	DESCRIPTION
1	21.09.07	PLANNING SUBMISSION
2	20.12.07	REVISED PLANNING APPLICATION

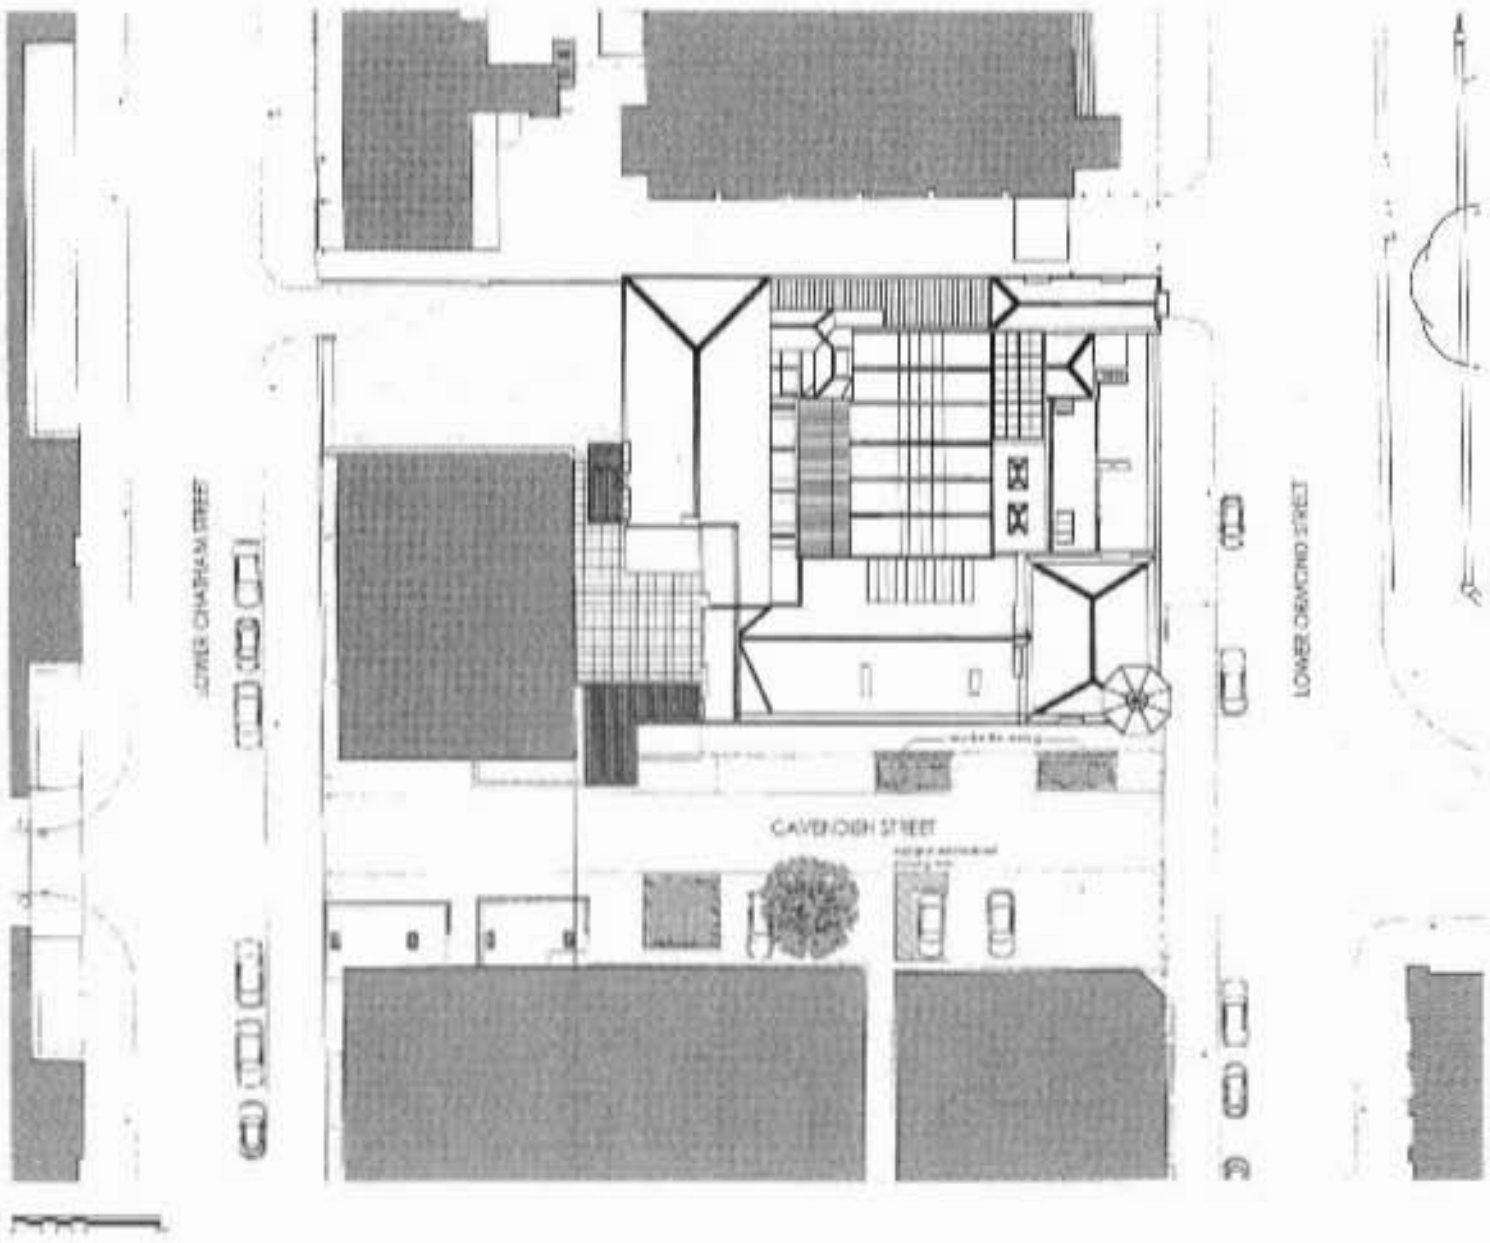



OMI ARCHITECTS

TITLE	ORMOND BUILDING MMU
DRAWING	SITE PLAN PROPOSED
DATE	SEP 07
SCALE	1:200 @ A3
DRAWN	LH
CHECKED	LJ 09.07