SI 1

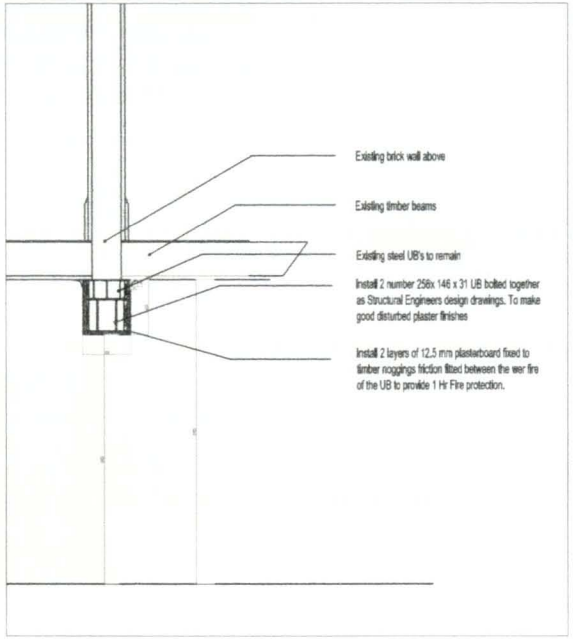

Proposed 256 x 146 x 31UB Detail Section - Scale 1:20

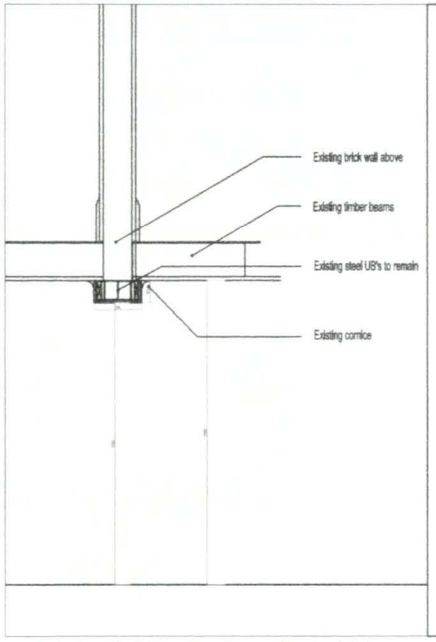

Existing Building Section - Scale 1:20

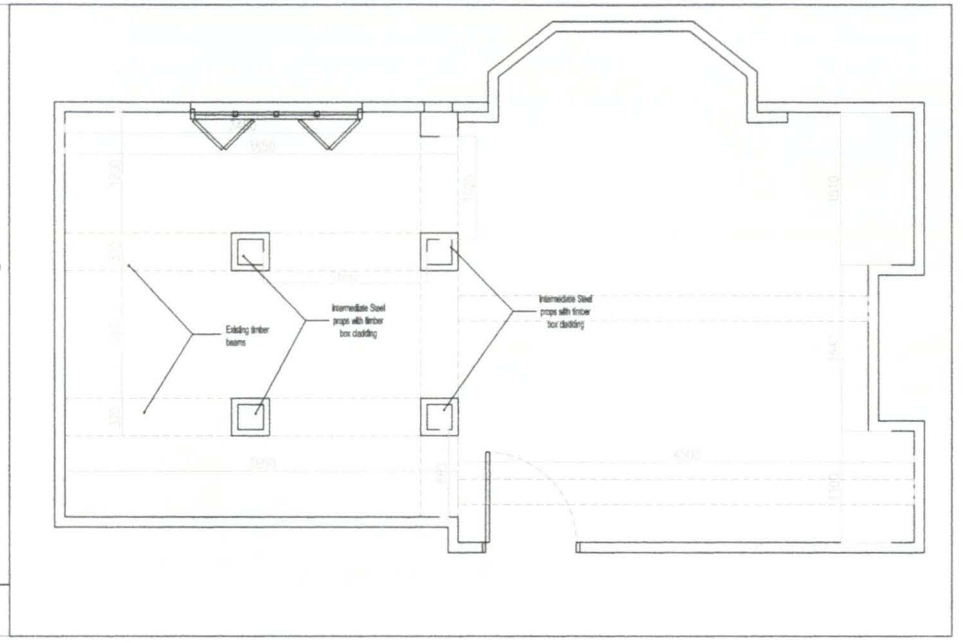

Existing Building Plan - Scale 1:25

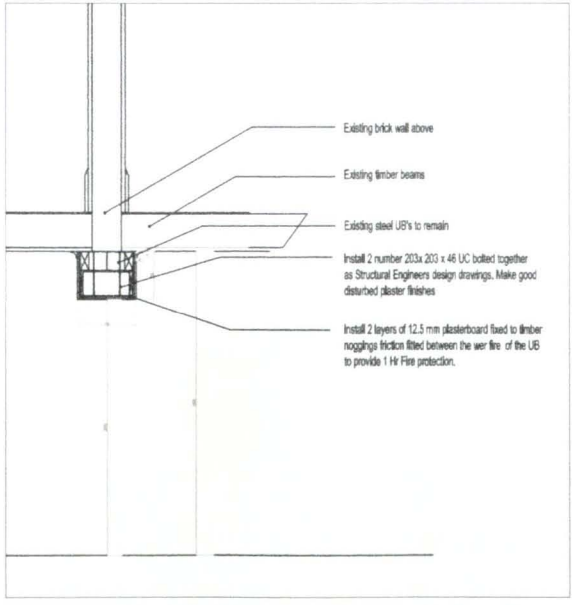

Proposed 256 x 146 x 31UB Detail Section - Scale 1:20

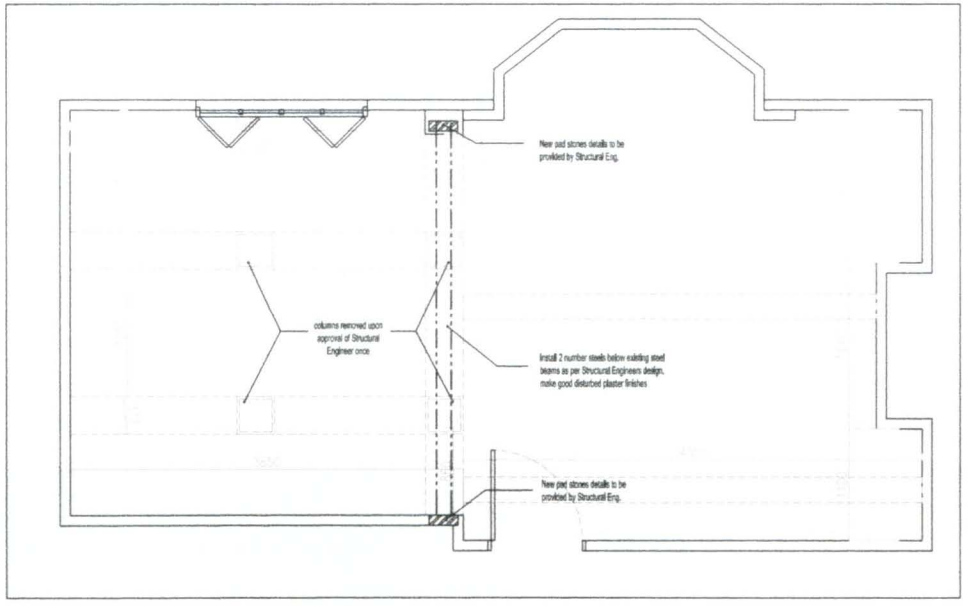

Proposed Building Plan - Scale 1:25

The Parsonnage, Stenner Lane
Dildsbury.
Proposed Structural Alterations
Drawing No. 1950_L(0)001
Scale 1:20 / 1:25 @ A1

Select Interiors

AP2

ATKINSON PECK
CONSULTING ENGINEERS
TEL:0161 480 2833
FAX:0161 477 3939

Job No.	Job Title	Sheet No.	Made by	Chd.	Date
C16082	THE PARSONAGE, STENNER LANE, DIDSBURY	SK01	AK	JHB	NOV '11

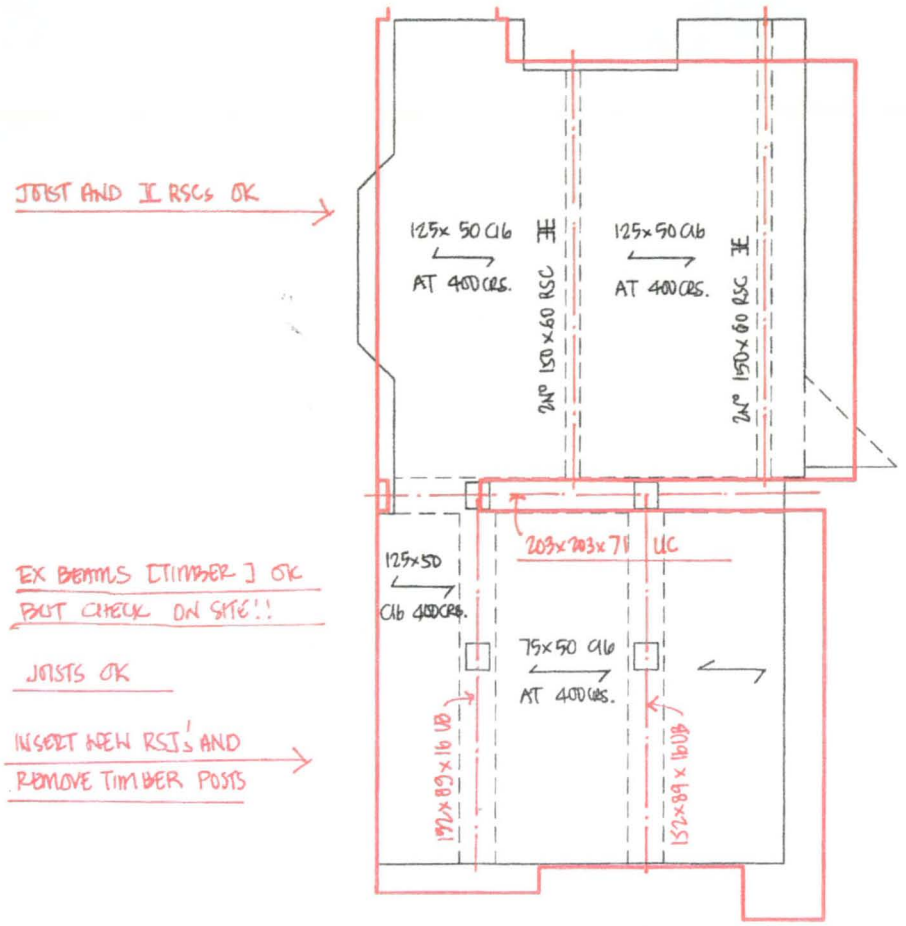

GROUND FLOOR
(SCALE 1:50)

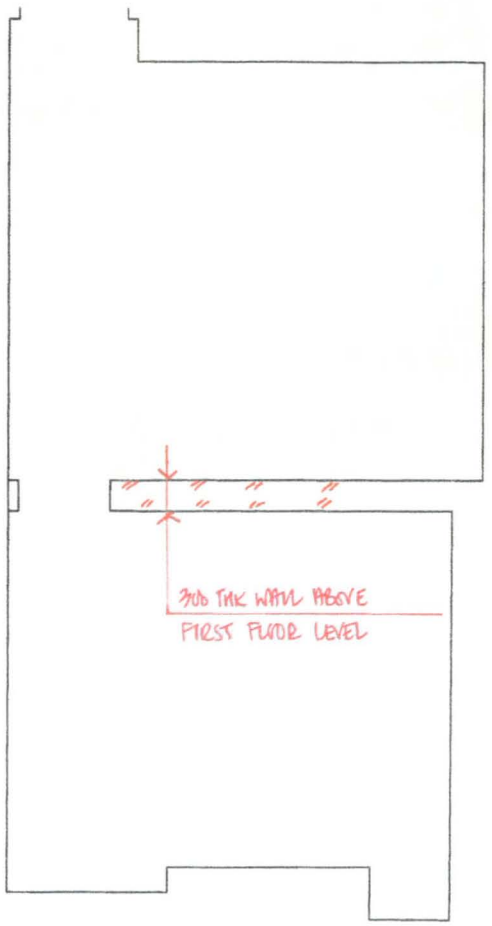

FIRST FLOOR
(SCALE 1:50)

ALTERNATIVE TO 203x203x71 UC

USE 2NO 203x203x46 UC - BOLTED TOGETHER

OR : 2NO 254x146x31 UB's BOLTED TOGETHER