

PLANNING
ACK'D
REPLIED
RECD 24 OCT 2007
INIT. RECD
DATE

1ST FLOOR SUNLIGHT HOUSE
QUAY STREET
MANCHESTER M3 3JZ
UNITED KINGDOM

t +44 (0)161 828 7900
f +44 (0)161 828 7930
e manchester@uk.aedas.com

Aedas

AMETHYST HOUSE

SPRING GARDENS, MANCHESTER

PERSPECTIVE VIEW
NORTH FROM SPRING GARDENS
AR.MAN.2003.0340
PL(01)036

NTS

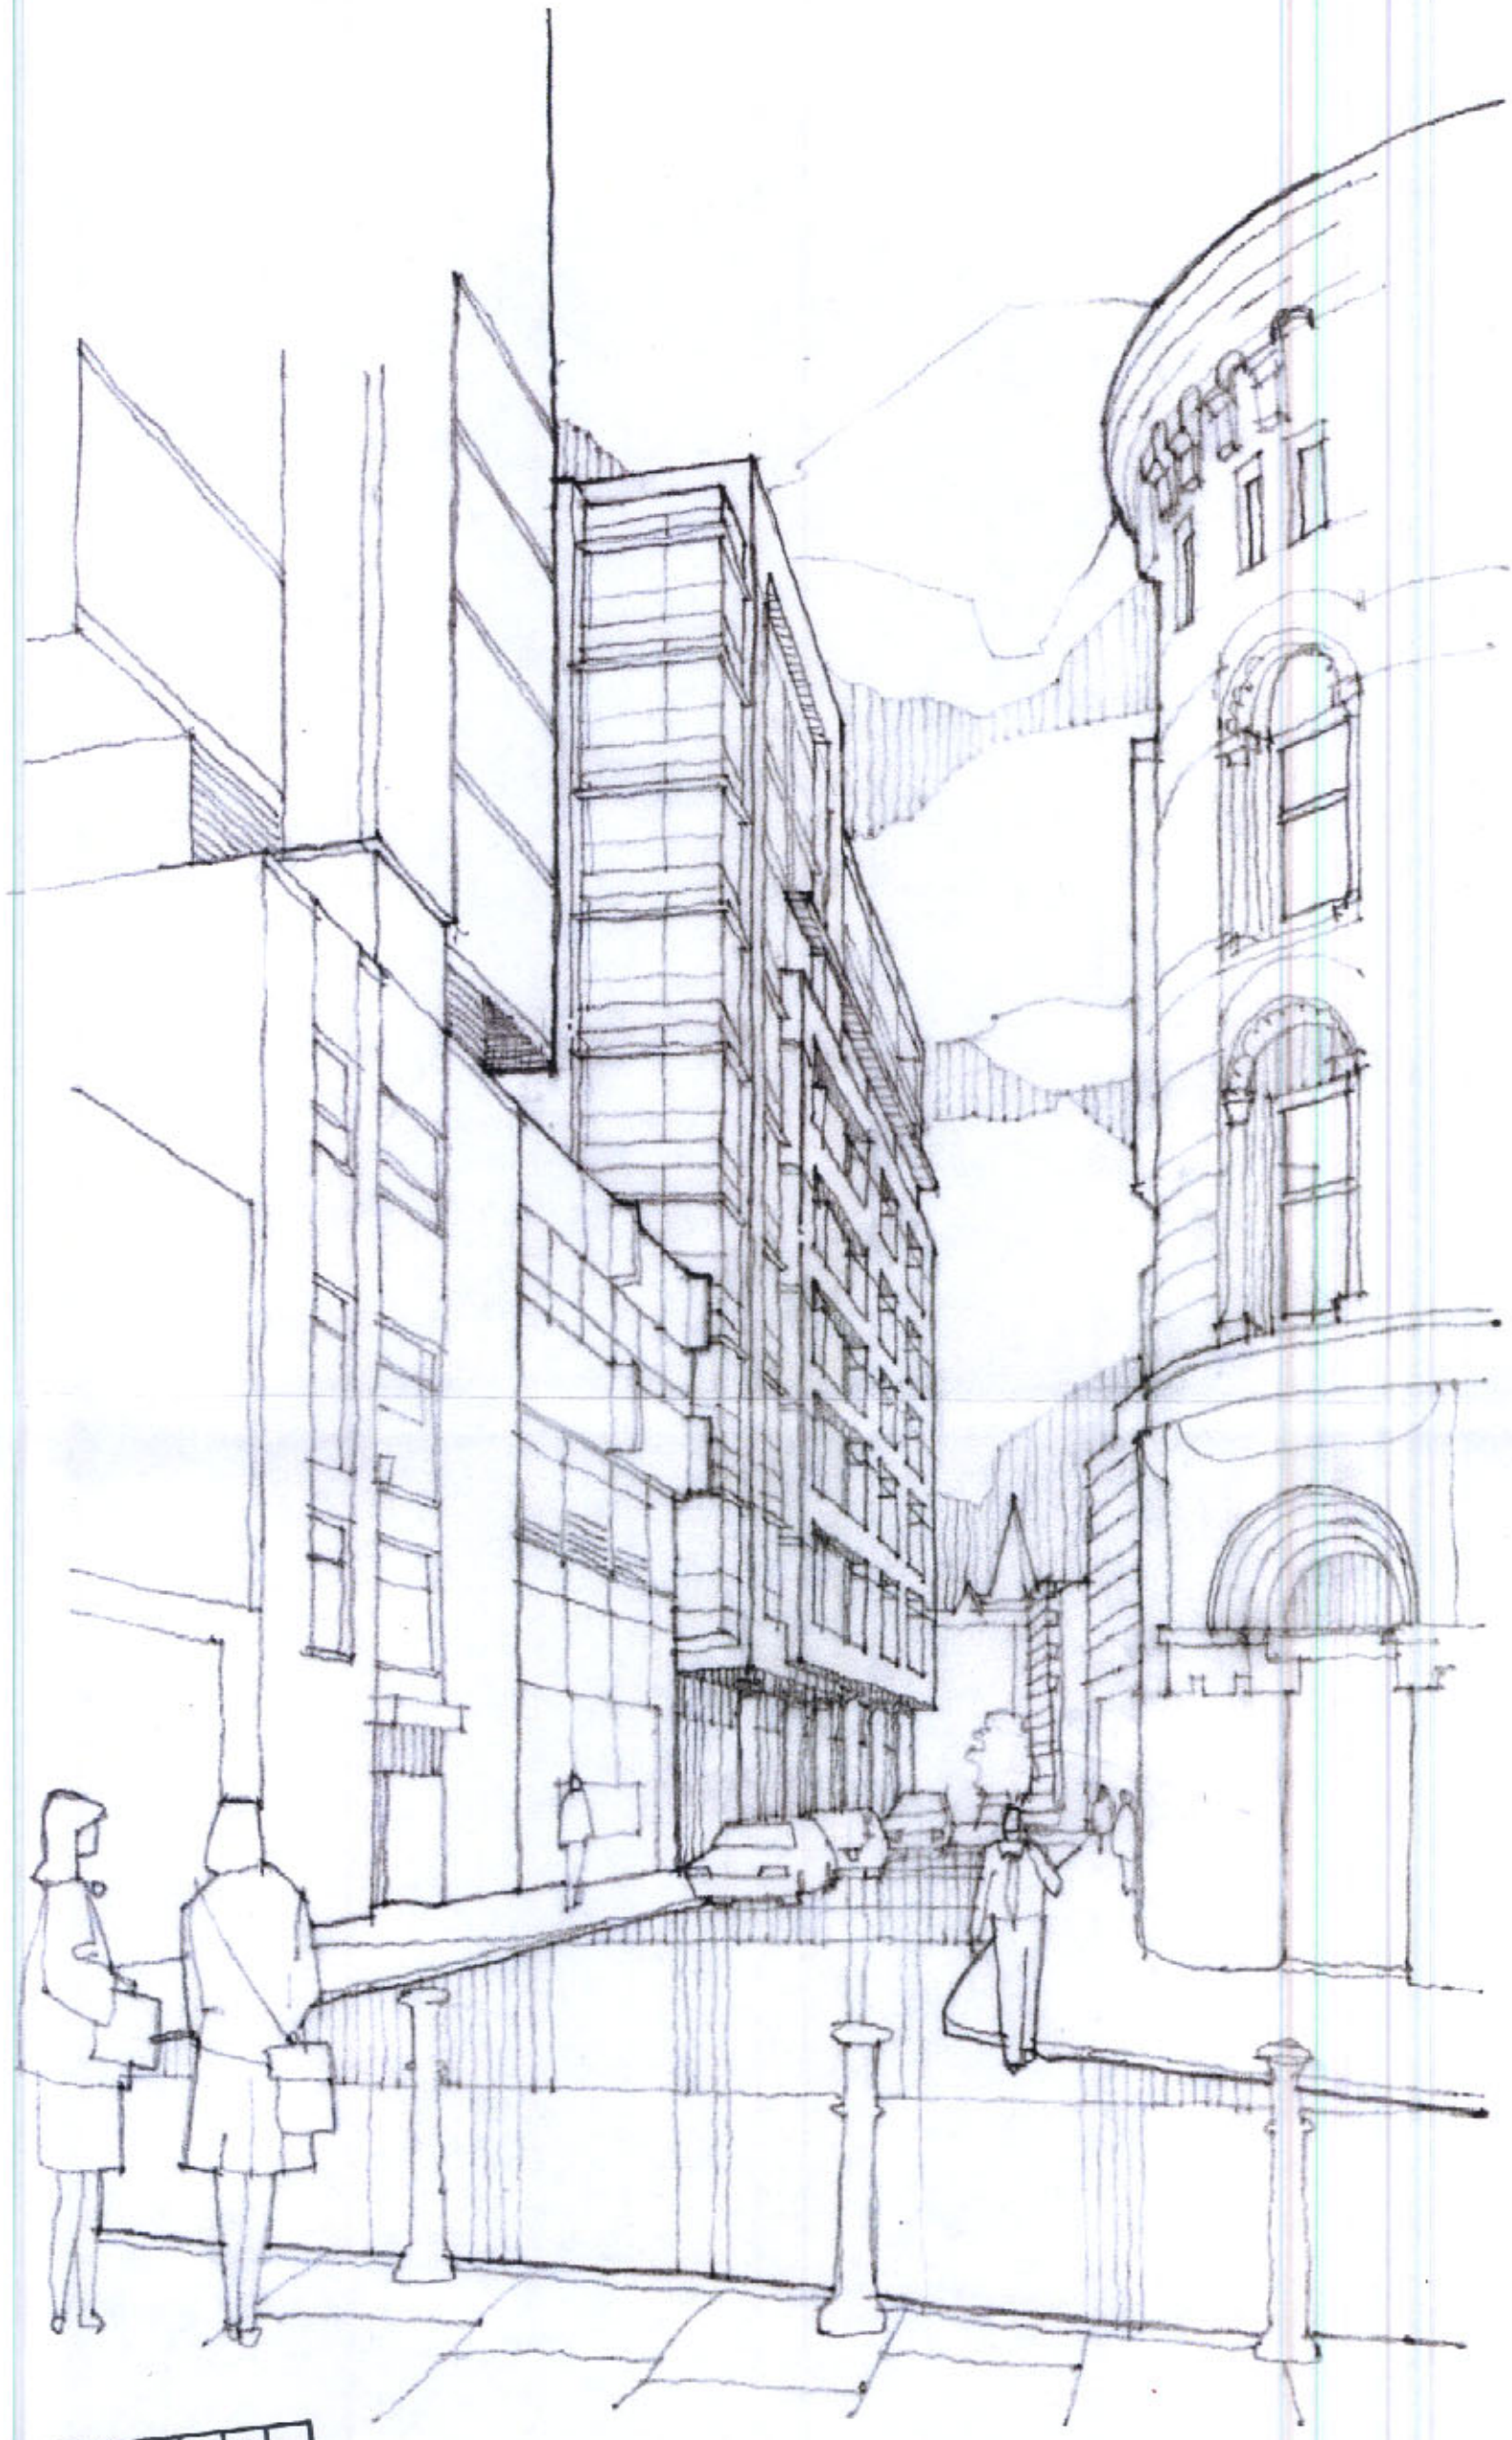

PLANNING
ACK'D
REPLIED
RECD 24 OCT 2007
INIT. DEC'D
DATE
M
M
M
FOR ACTION

1ST FLOOR SUNLIGHT HOUSE
QUAY STREET
MANCHESTER M3 3JZ
UNITED KINGDOM

t +44 (0)161 828 7900
f +44 (0)161 828 7930
e manchester@uk.aedas.com

Aedas

AMETHYST HOUSE

SPRING GARDENS, MANCHESTER

PERSPECTIVE VIEW
SOUTH FROM BROWN STREET
AR.MAN.2003.0340
PL(01)037

NTS

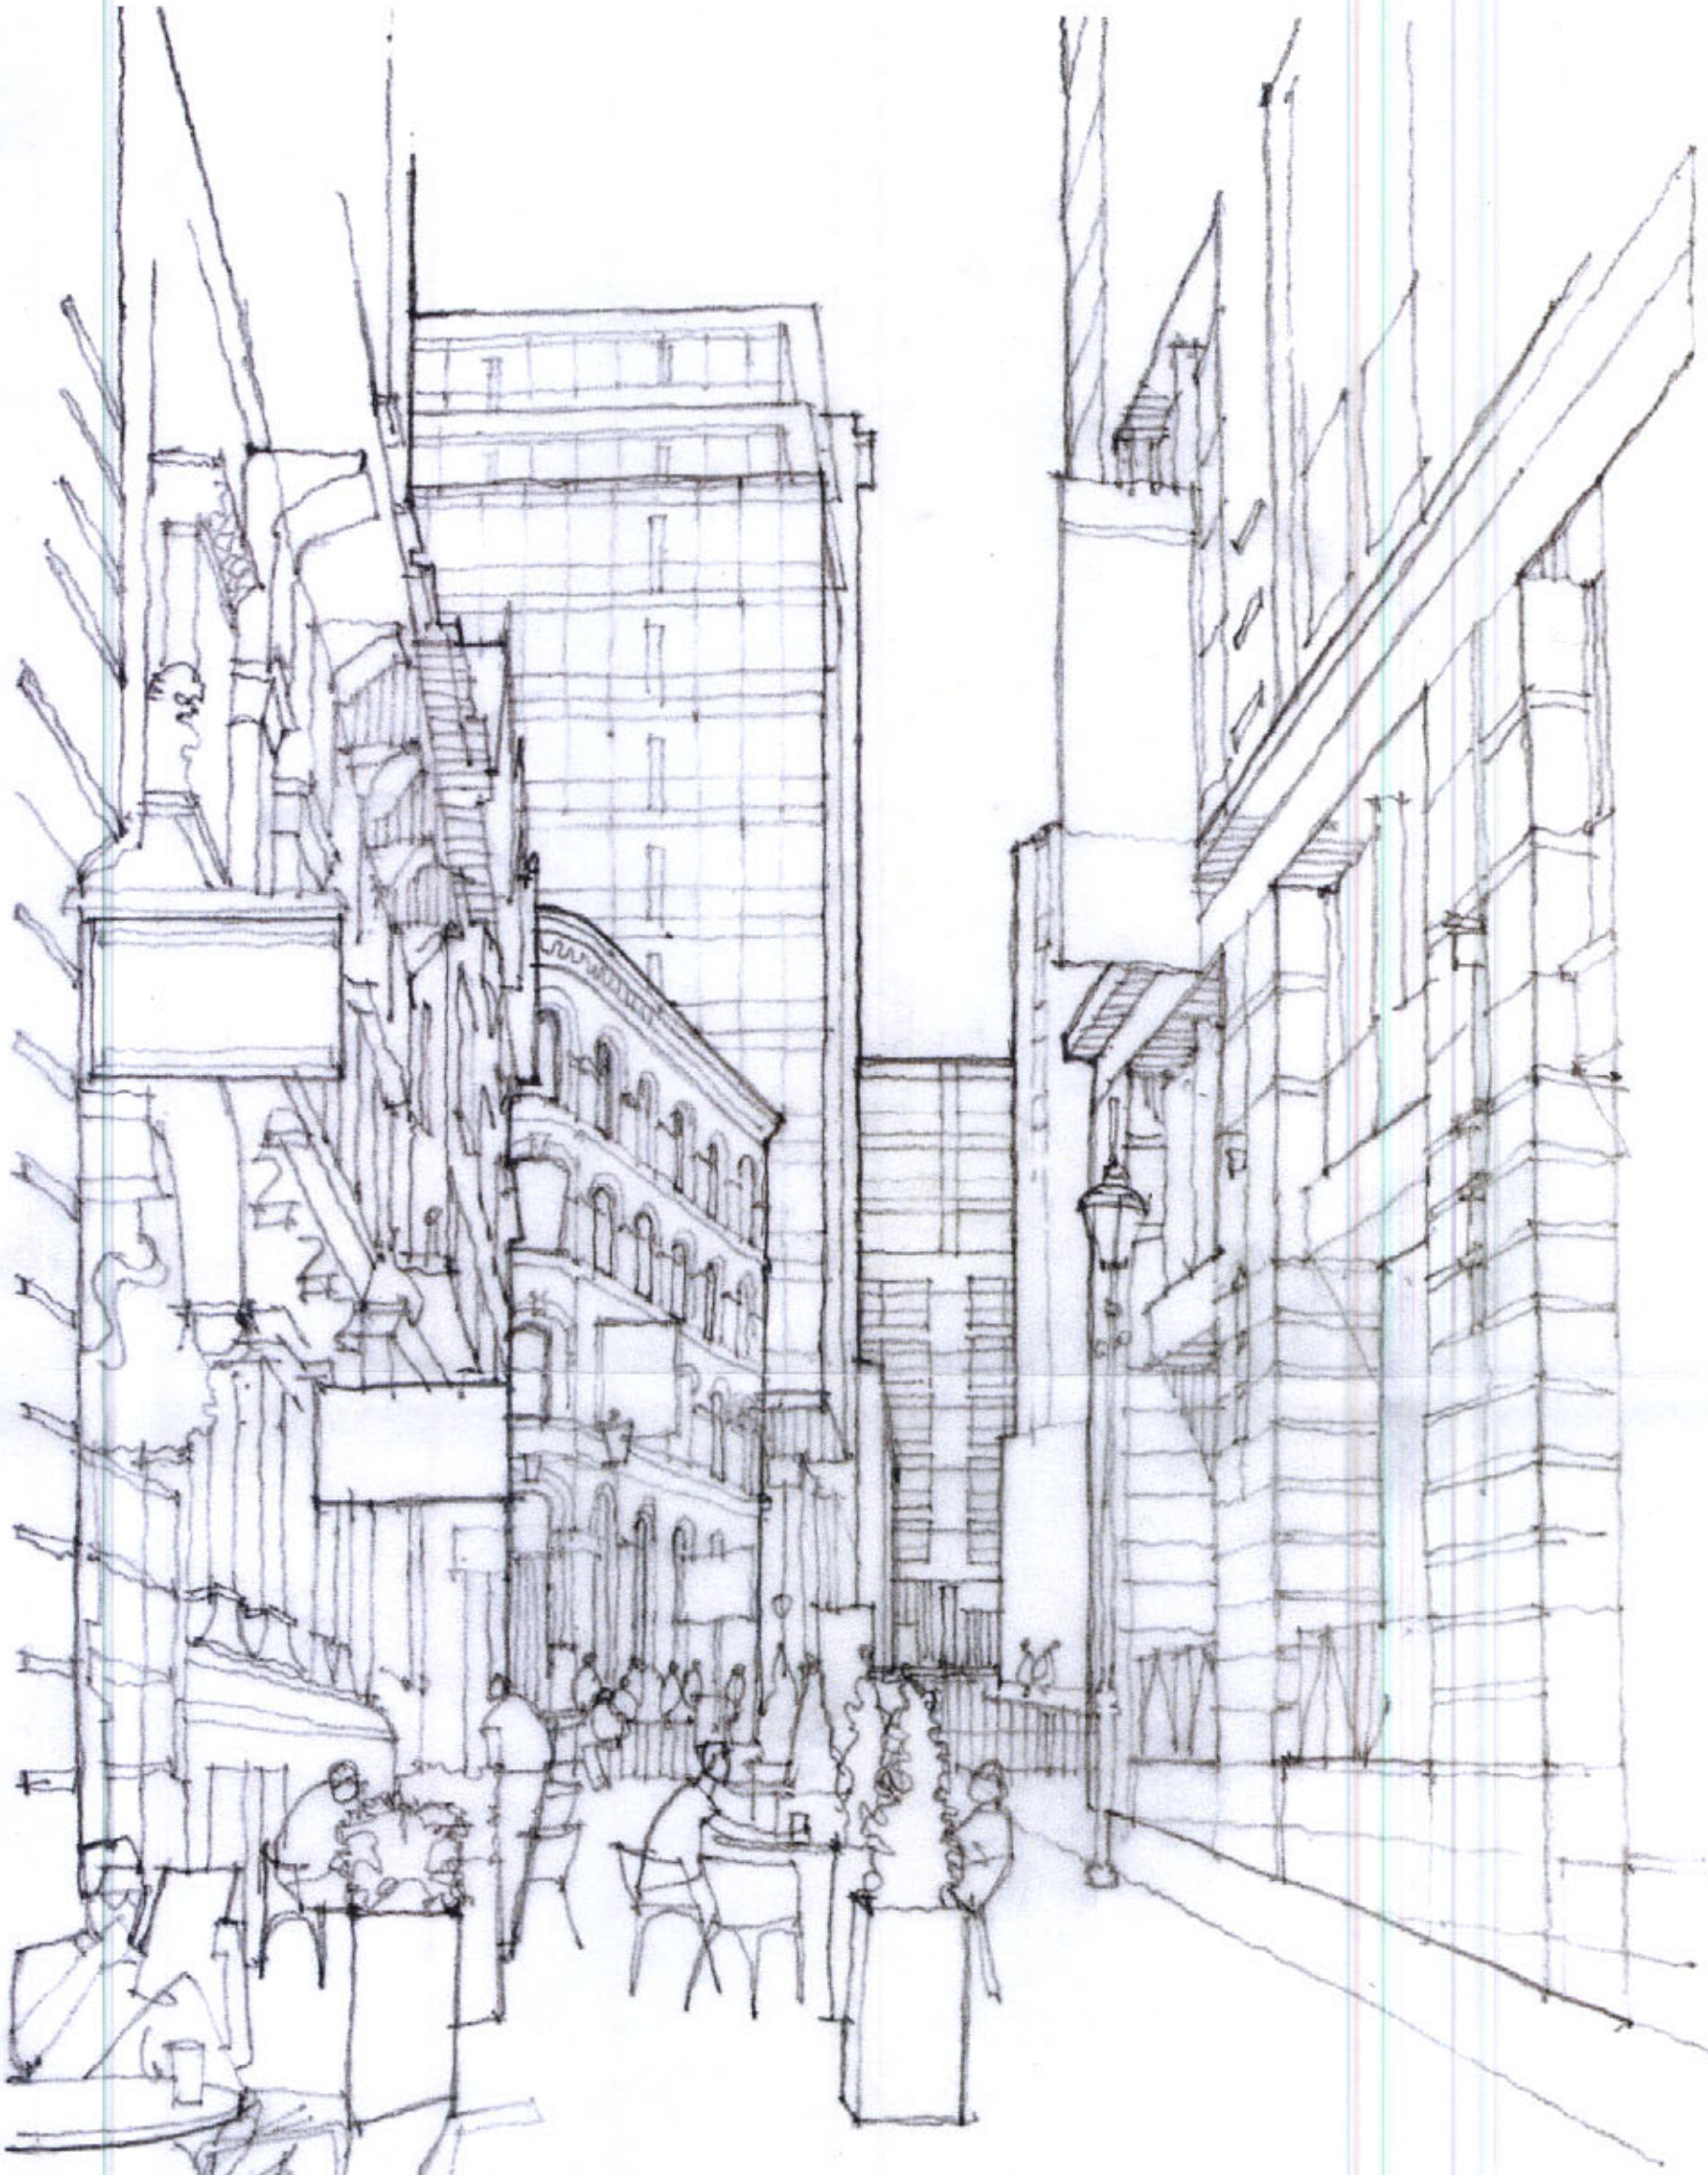

PLANNING
ACK'D
REPLIED
RECD 24 OCT 2007
M
M
M
UNIT RECD
DATE
EQIL ACTION

1ST FLOOR SUNLIGHT HOUSE
QUAY STREET
MANCHESTER M3 3JZ
UNITED KINGDOM

t +44 (0)161 828 7900
f +44 (0)161 828 7500
e manchester@uk.aedas.com

Aedas

AMETHYST HOUSE

SPRING GARDENS, MANCHESTER

PERSPECTIVE VIEW
UP MARSDEN STREET
AR.MAN.2003.0340
PL(01)038

NTS

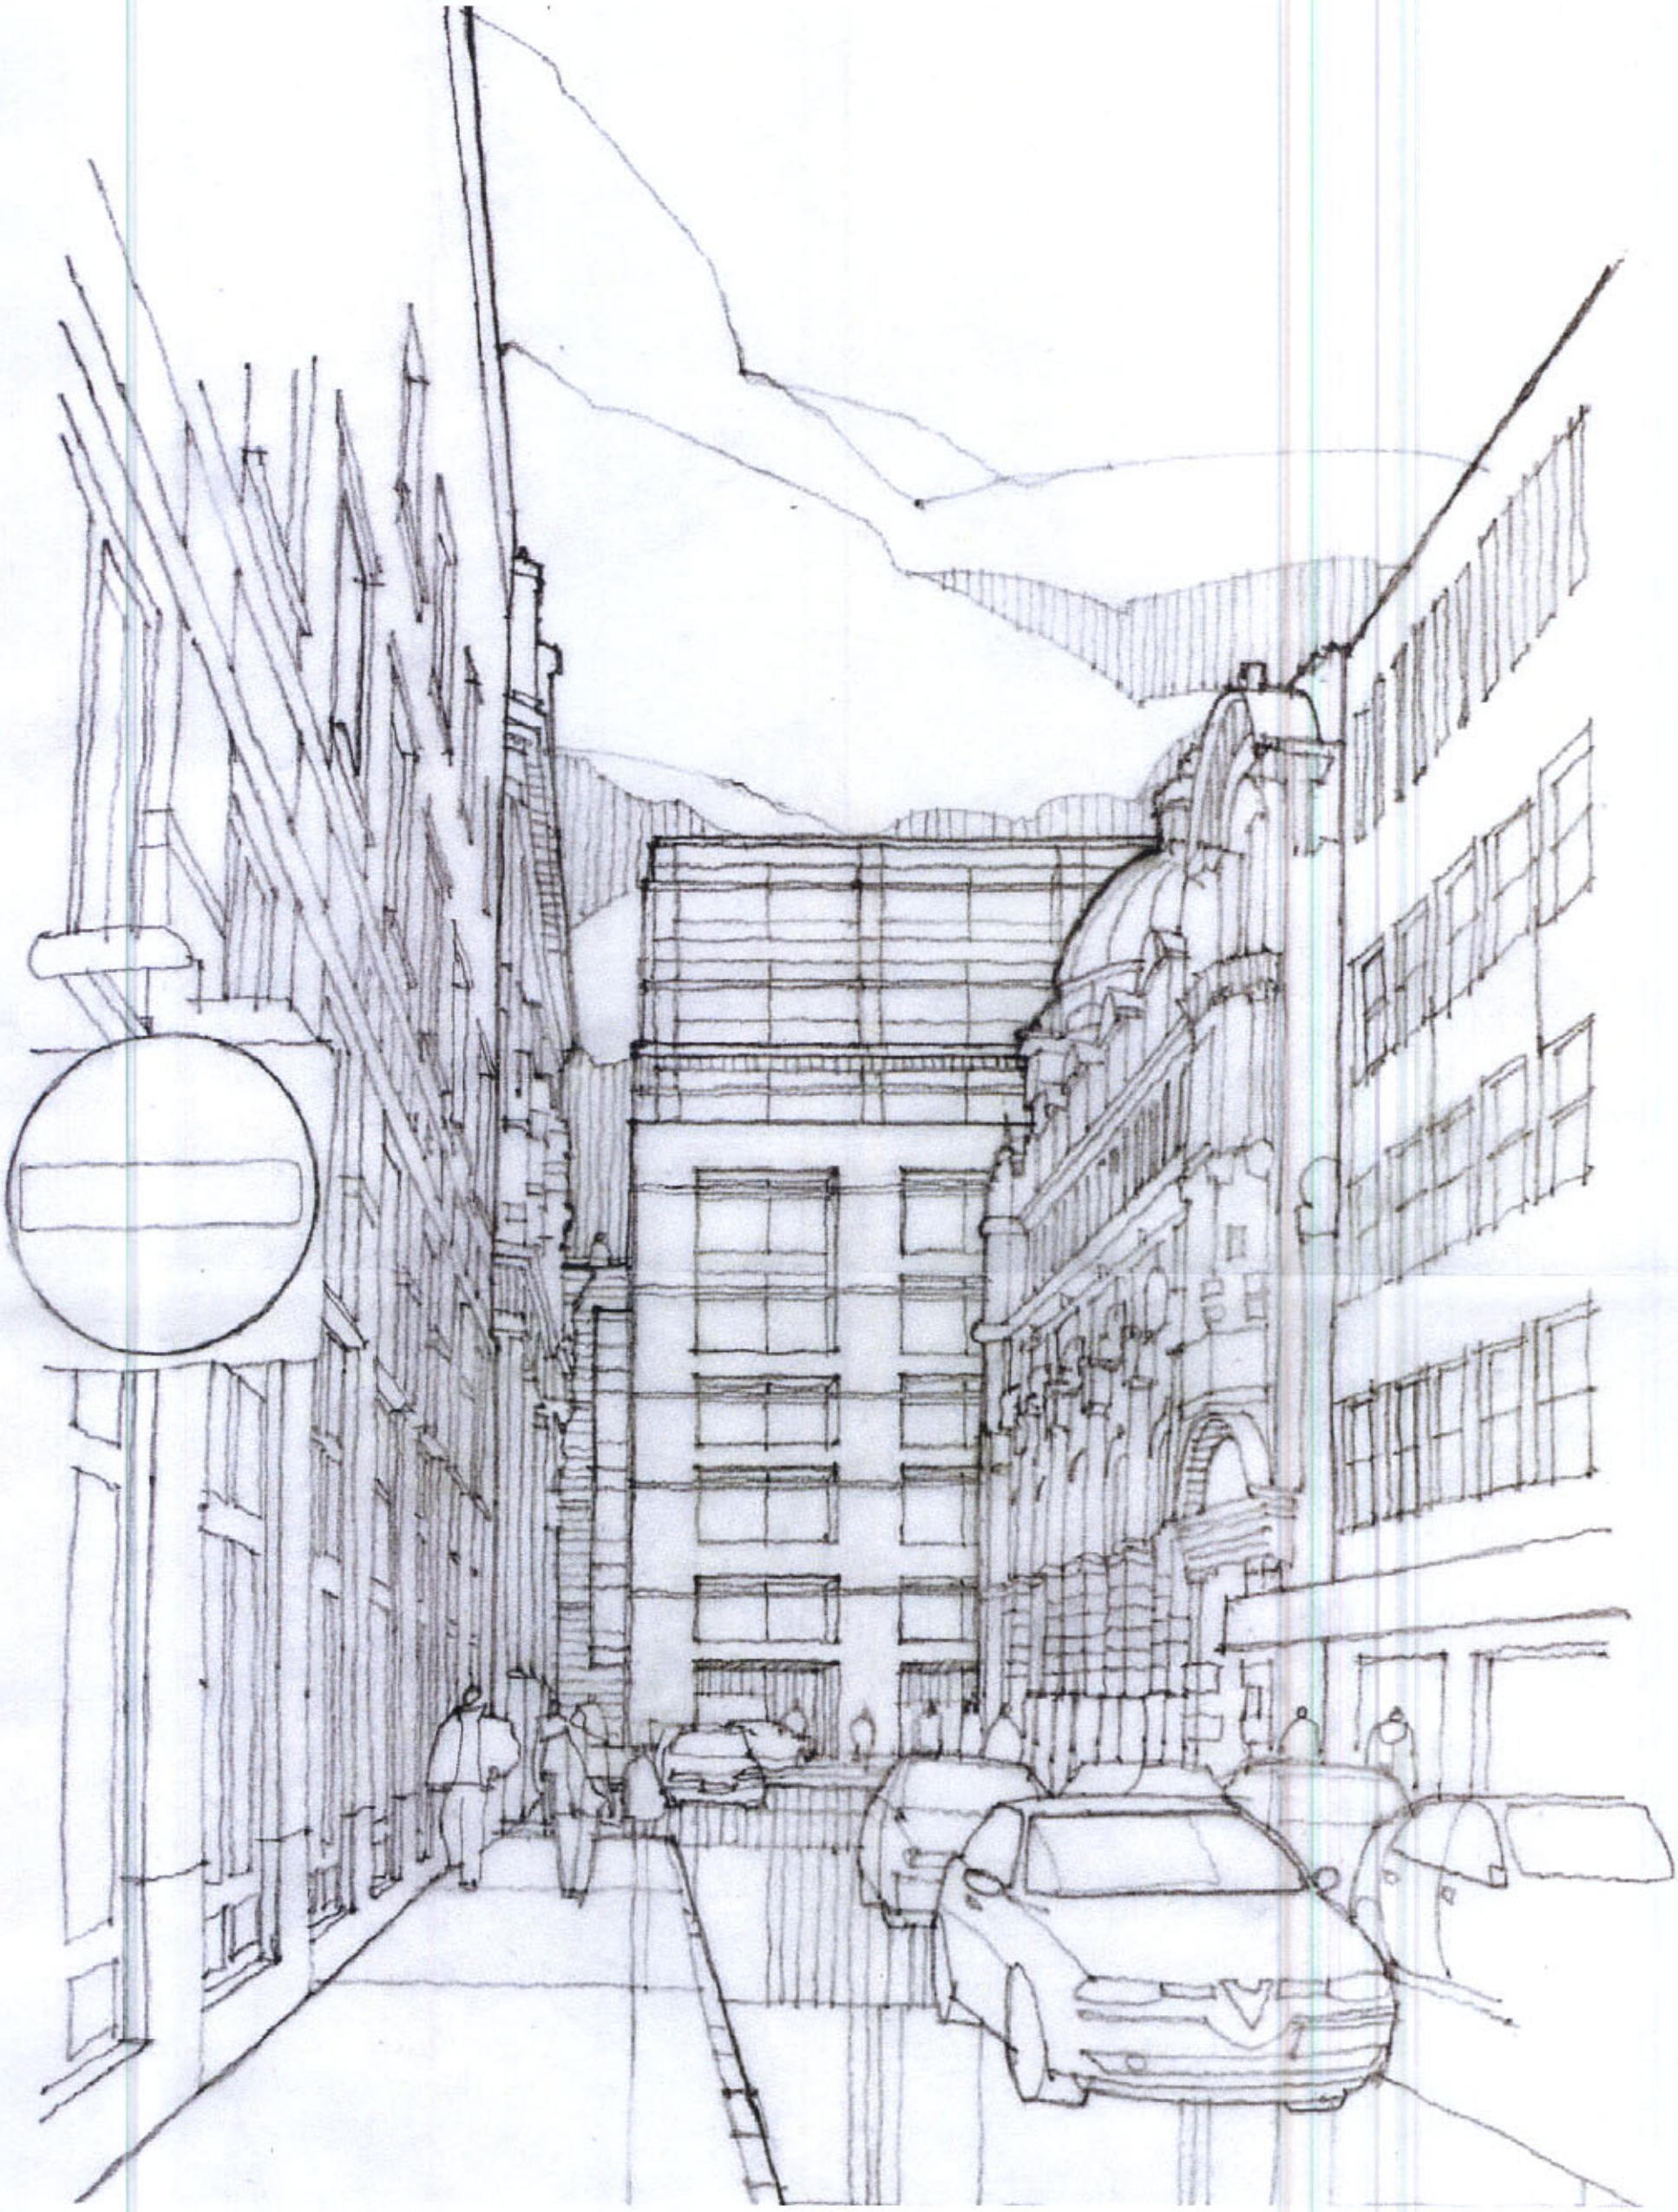

PLANNING
ACKD
REPLIED
RECD 24 OCT 2007
M
M
M
FOR PLANNING
DATE RECD

1ST FLOOR SUNLIGHT HOUSE
QUAY STREET
MANCHESTER M3 3JZ
UNITED KINGDOM

t +44 (0)161 828 7900
f +44 (0)161 828 7930
e manchester@uk.aedas.com

Aedas

AMETHYST HOUSE

SPRING GARDENS, MANCHESTER

PERSPECTIVE VIEW
FROM YORK STREET
AR.MAN.2003.0340
PL(01)039

NTS

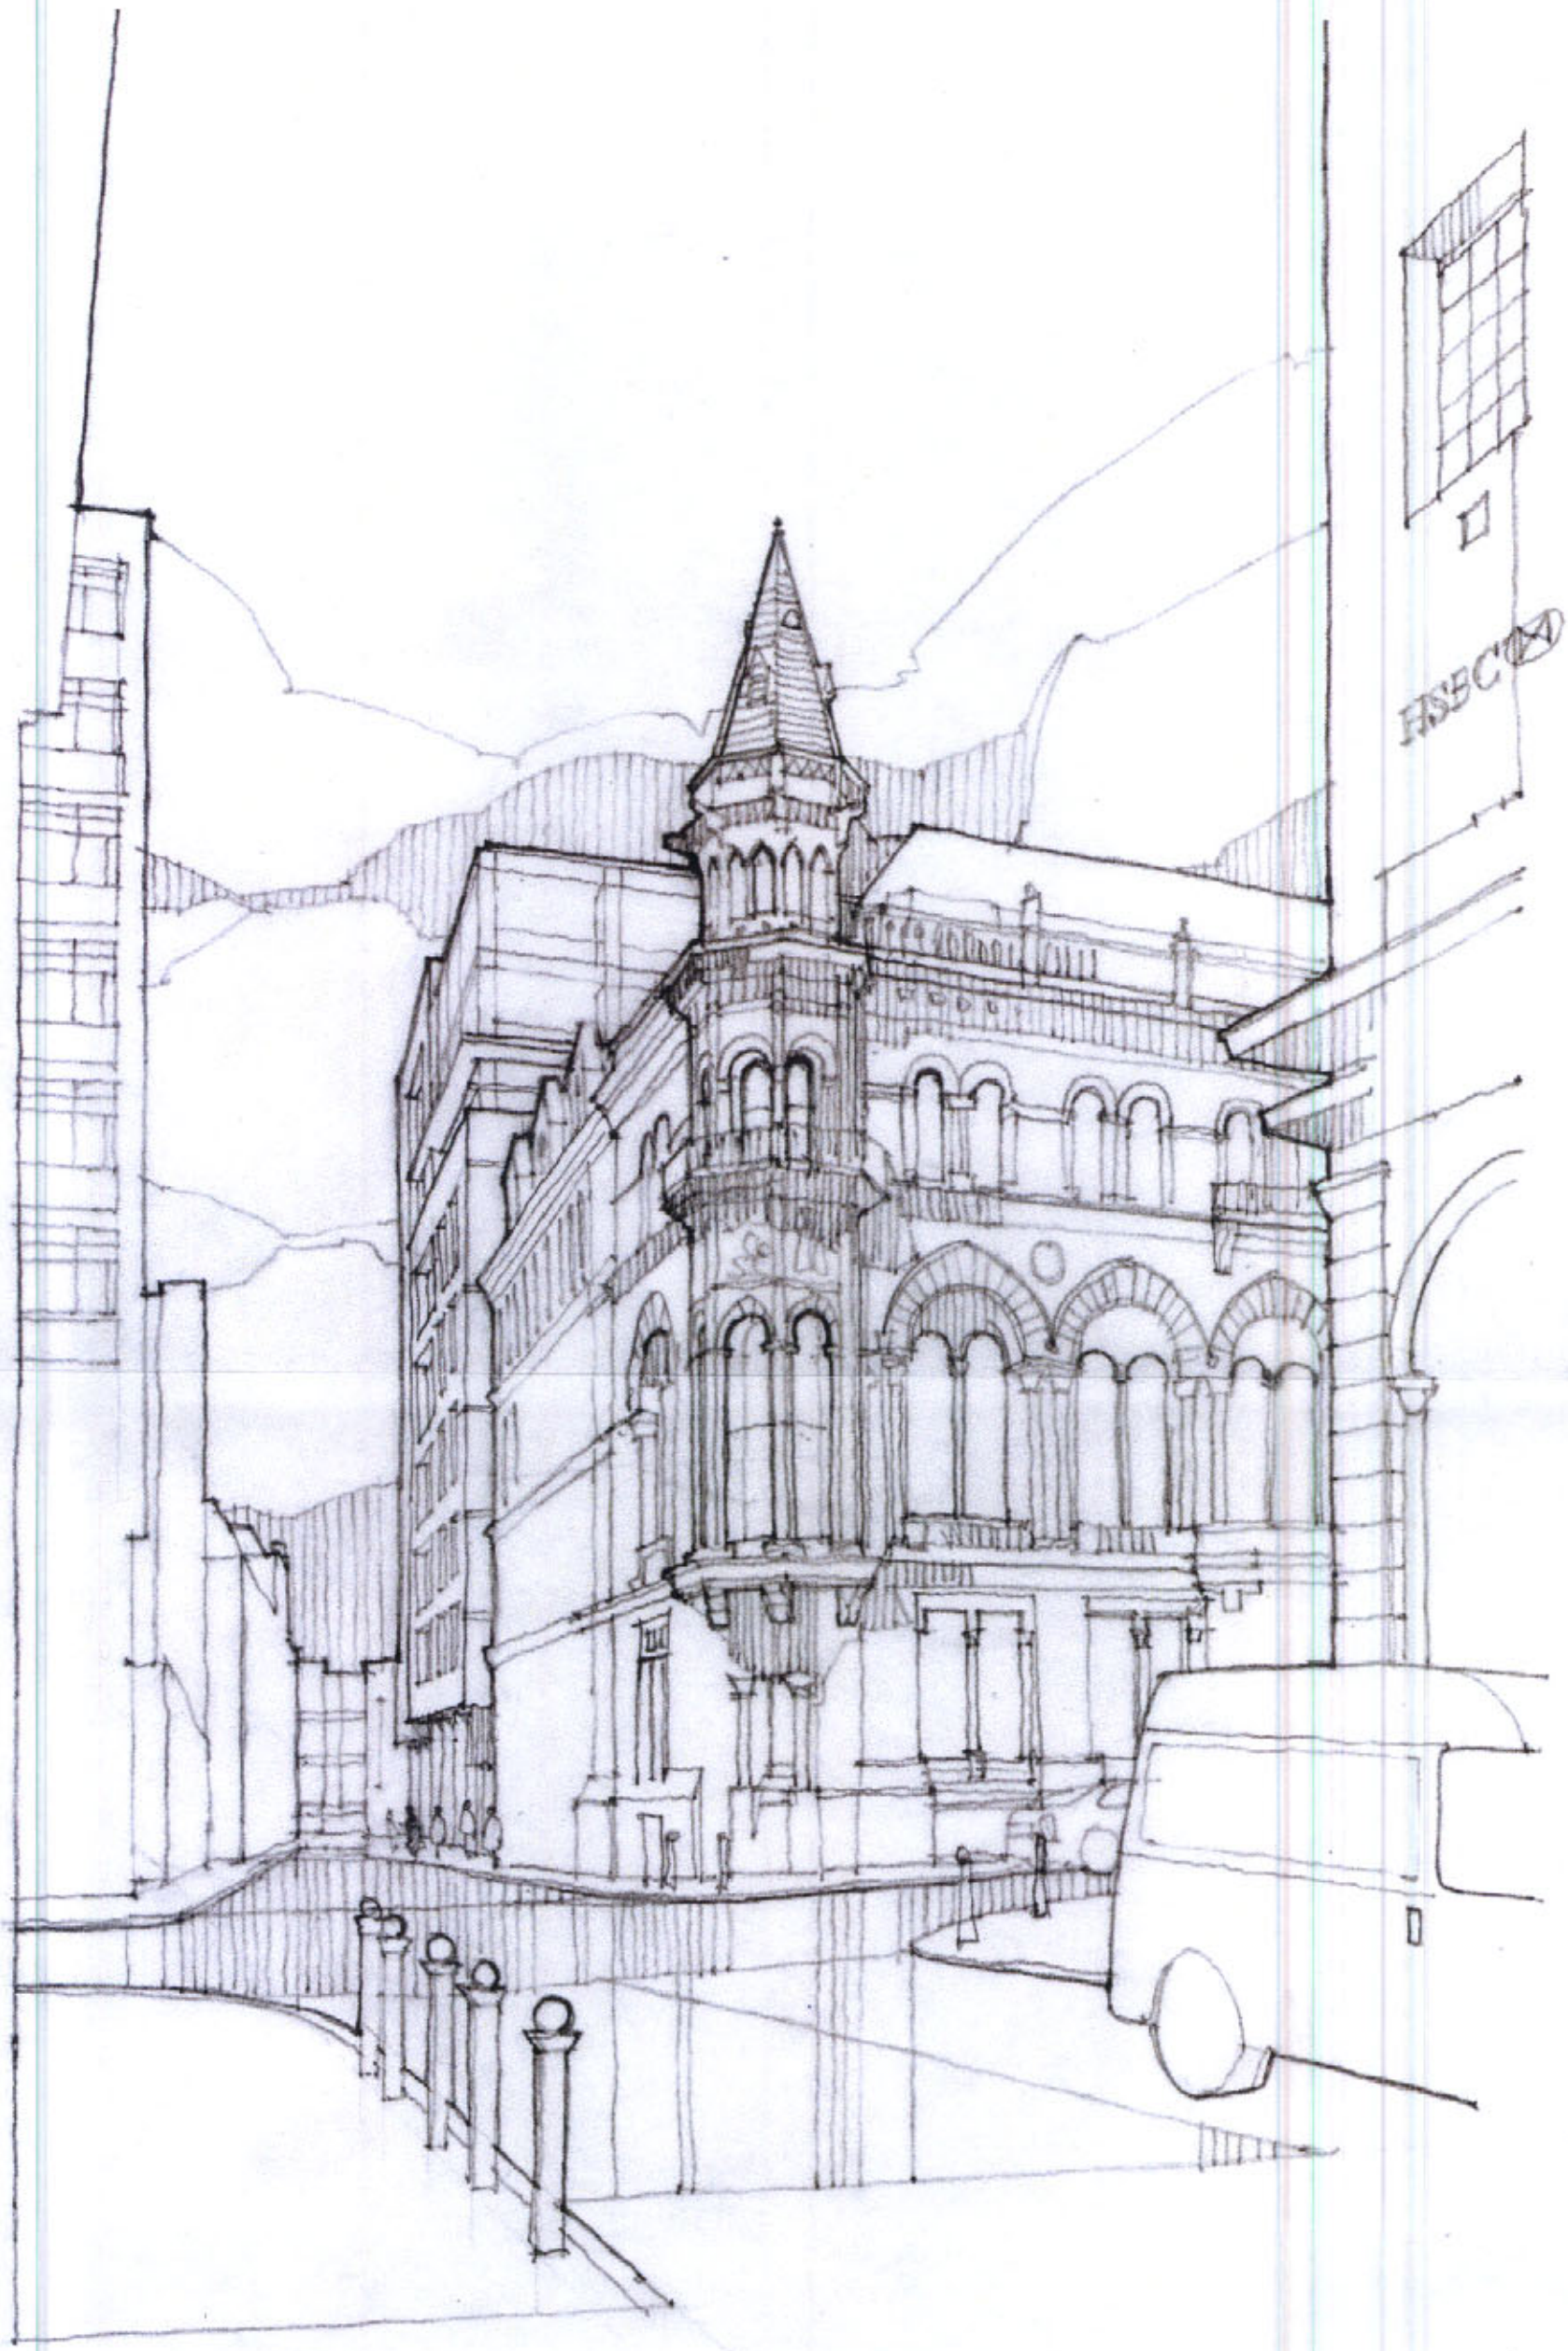

PLANNING
ACK'D
REPLIED
RECD 24 OCT 2007
INIT
DATE
EDM ACTION

1ST FLOOR SUNLIGHT HOUSE
QUAY STREET
MANCHESTER M3 3JZ
UNITED KINGDOM

t +44 (0)161 828 7900
f +44 (0)161 828 7930
e manchester@uk.aedas.com

Aedas

AMETHYST HOUSE

SPRING GARDENS, MANCHESTER

PERSPECTIVE VIEW
NORTH FROM BROWN STREET
AR.MAN.2003.0340
PL(01)040

NTS