

This drawing is sole copyright and should not be copied or reproduced without prior consent.
Do not scale off this drawing.
All dimensions are to be checked on site.


NOTES:

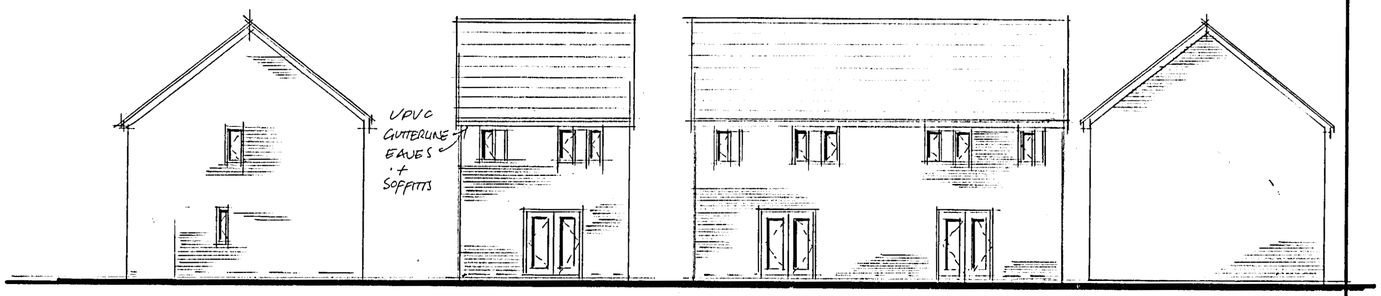


END ELEVATION REAR ELEVATION GABLE

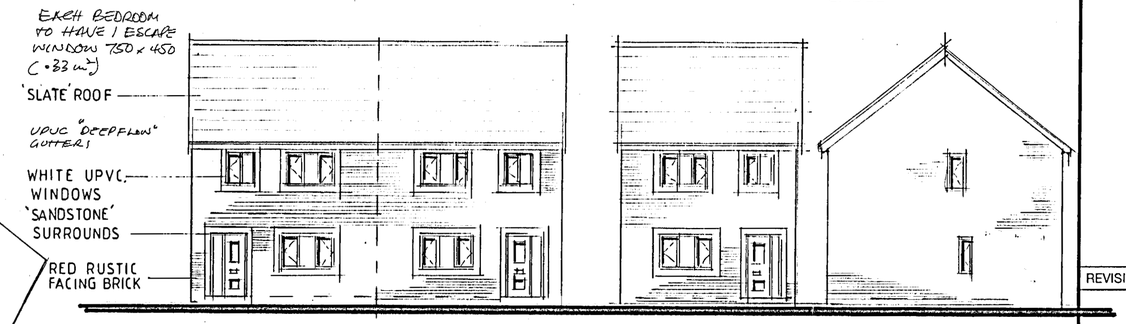


FRONT ELEVATION END ELEVATION

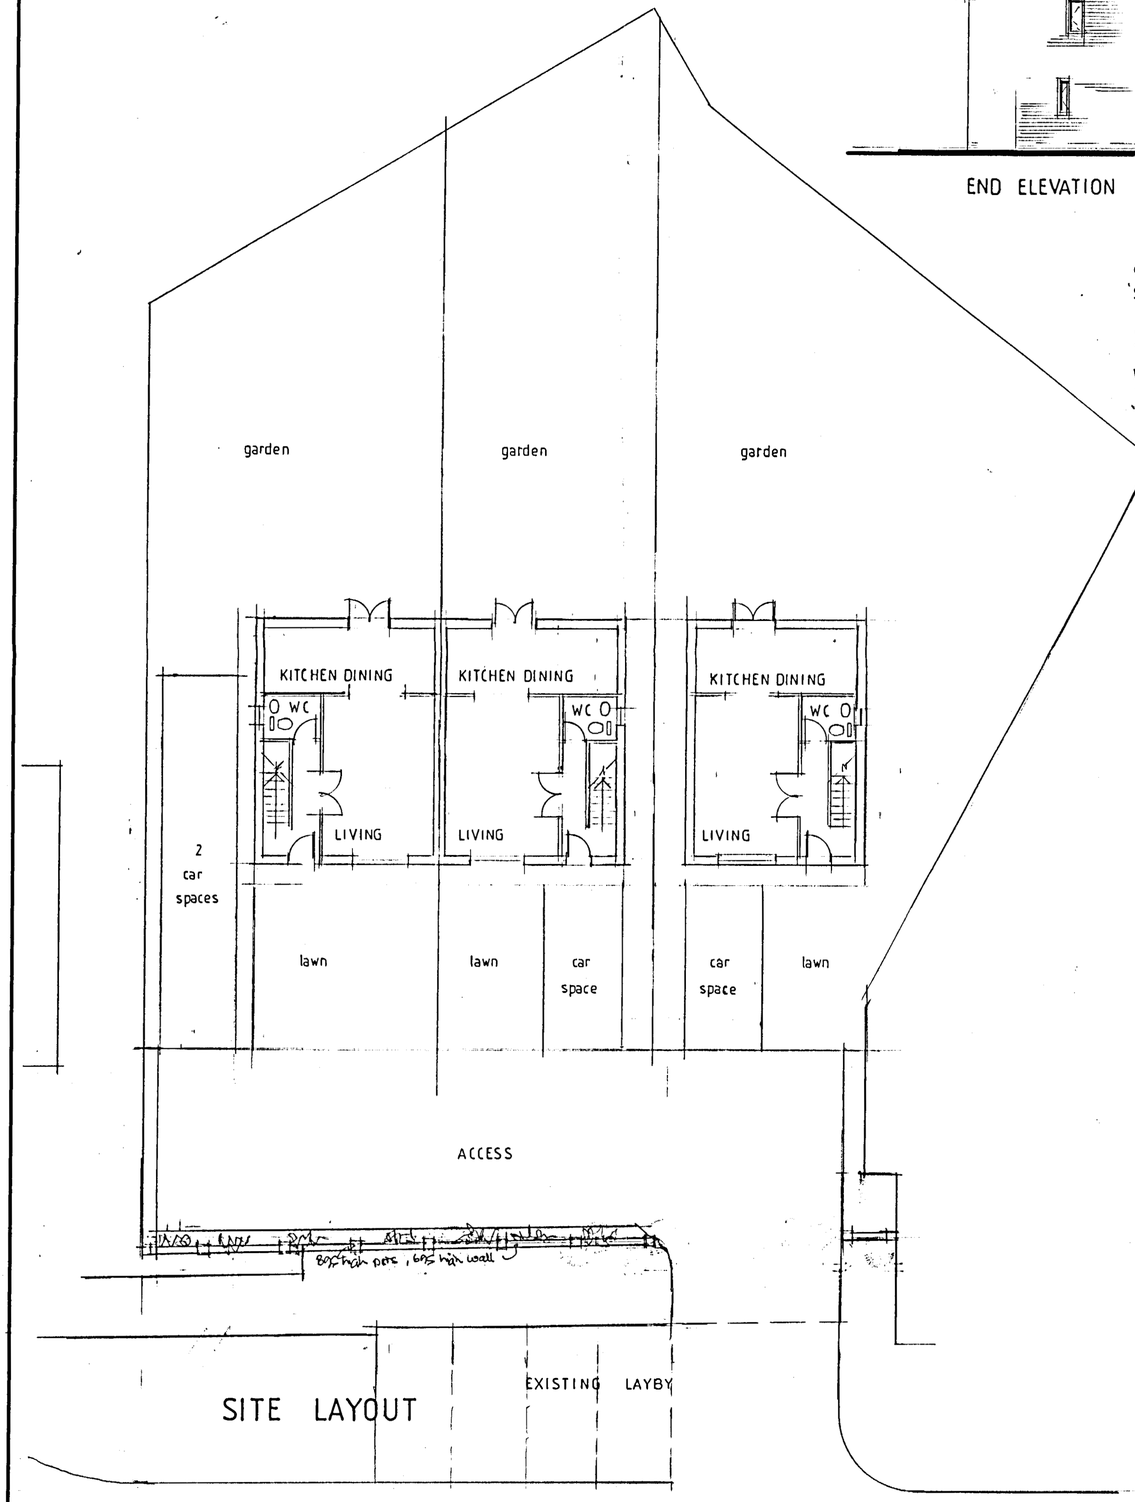

SITE LAYOUT

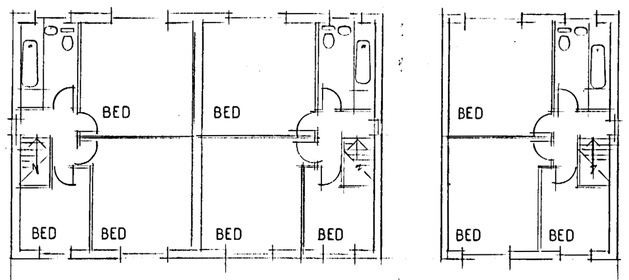

FIRST FLOOR PLAN

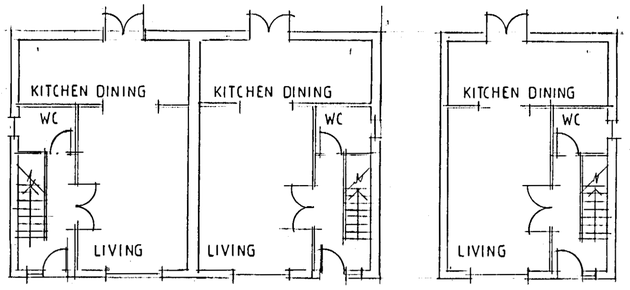

GROUND FLOOR PLAN

PLANNING AND BUILDING CONTROL
28 FEB 2013

CLIENT
NEW WAVE CONSTRUCTION
94, EAST ROAD
LONGSIGHT M12 5GA

JOB TITLE
BUTTERWICK CLOSE LONGSIGHT

DRG. TITLE
PROPOSED 3 DWELLINGS

HOLBOROW ORMESHER+
Limited
architectural & interior design
Station House
Adams Hill
Knutsford
Cheshire WA16 6DN
telephone : 01565 652275
facsimile : 01565 750501

ISSUE	ORIGINAL	1	2	3	4	5	6	7
REVISION		A	B					
DATE		JUNE	FEB					
DRAWN		MO.	MO.					
CHECKED								
APPROVED								


SCALE 1:100 @ A1

DRAWING NUMBER 675 · 12 · 05 MB

M 534554 R

This drawing is sole copyright and should not be copied or reproduced without prior consent.
Do not scale off this drawing.
All dimensions are to be checked on site.


NOTES:

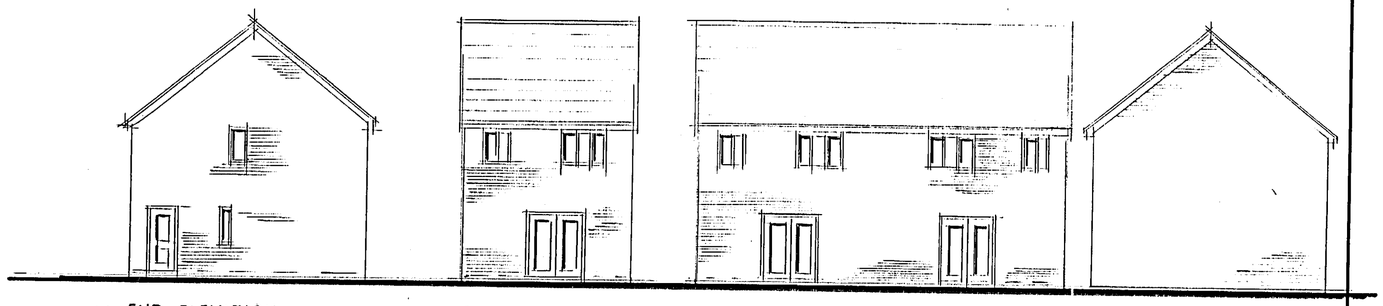

END ELEVATION


REAR ELEVATION

GABLE

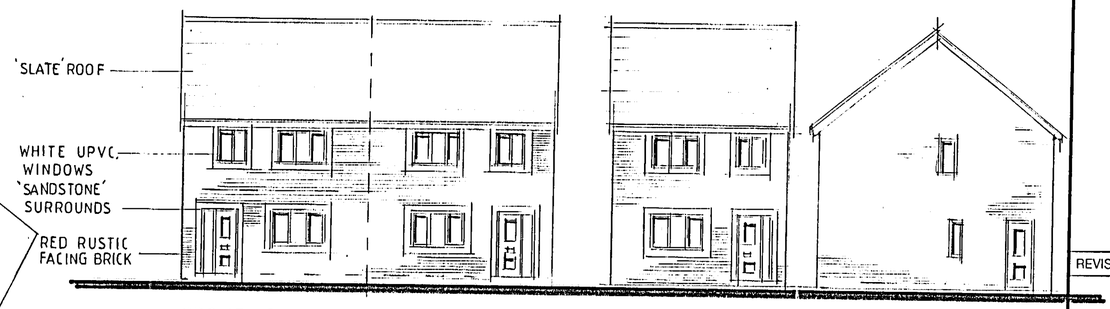


FRONT ELEVATION


END ELEVATION

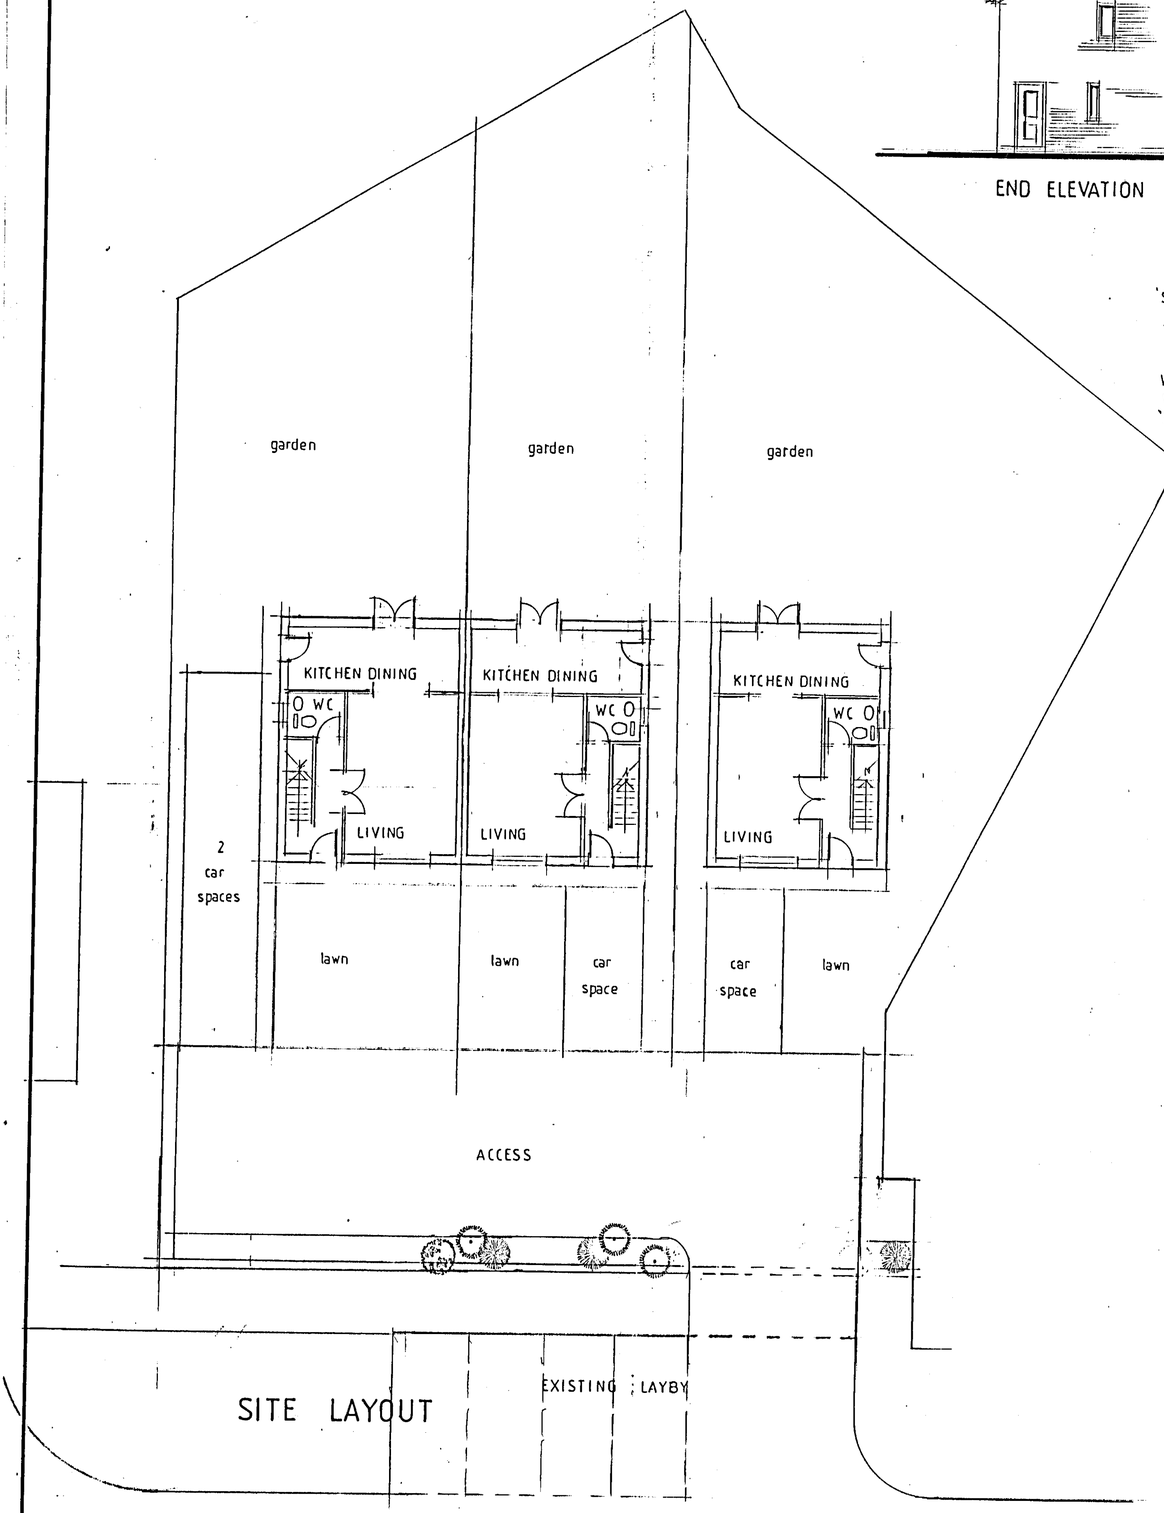

SITE LAYOUT

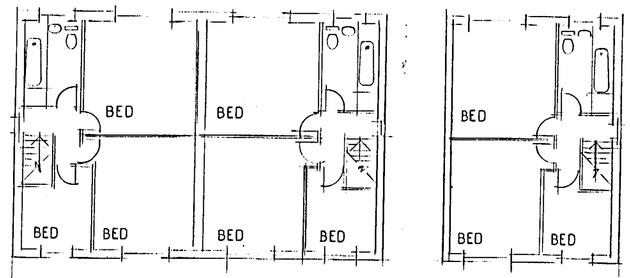

FIRST FLOOR PLAN

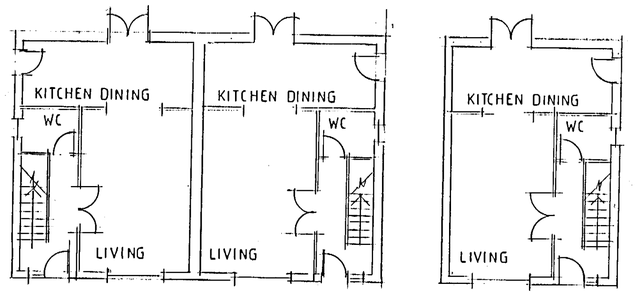

GROUND FLOOR PLAN

REVISION

PLANNING AND BUILDING CONTROL
28 FEB 2013

CLIENT
NEW WAVE CONSTRUCTION
94, EAST ROAD
LONGSIGHT M12 5GA

JOB TITLE
BUTTERWICK CLOSE LONGSIGHT

DRG. TITLE
PROPOSED 3 DWELLINGS

HOLBOROW ORMESHER+
Limited
architectural & interior design
Station House
Adams Hill
Knutsford
Cheshire WA16 6DN
telephone : 01565 652275
facsimile : 01565 750501

ISSUE	ORIGINAL	1	2	3	4	5	6	7
REVISION		A						
DATE		JUNE 1						
DRAWN		MD.						
CHECKED								
APPROVED								

SCALE 1:100 @ A1

DRAWING NUMBER 675 . 12 . 05 A.