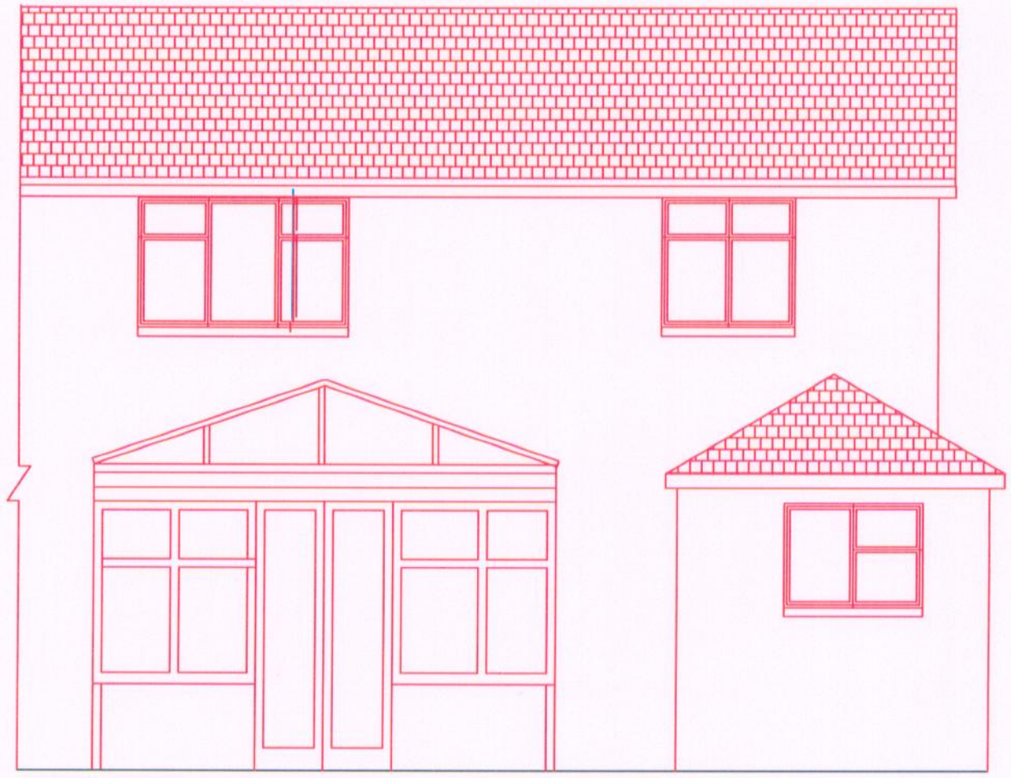

PROPOSED REAR ELEVATION

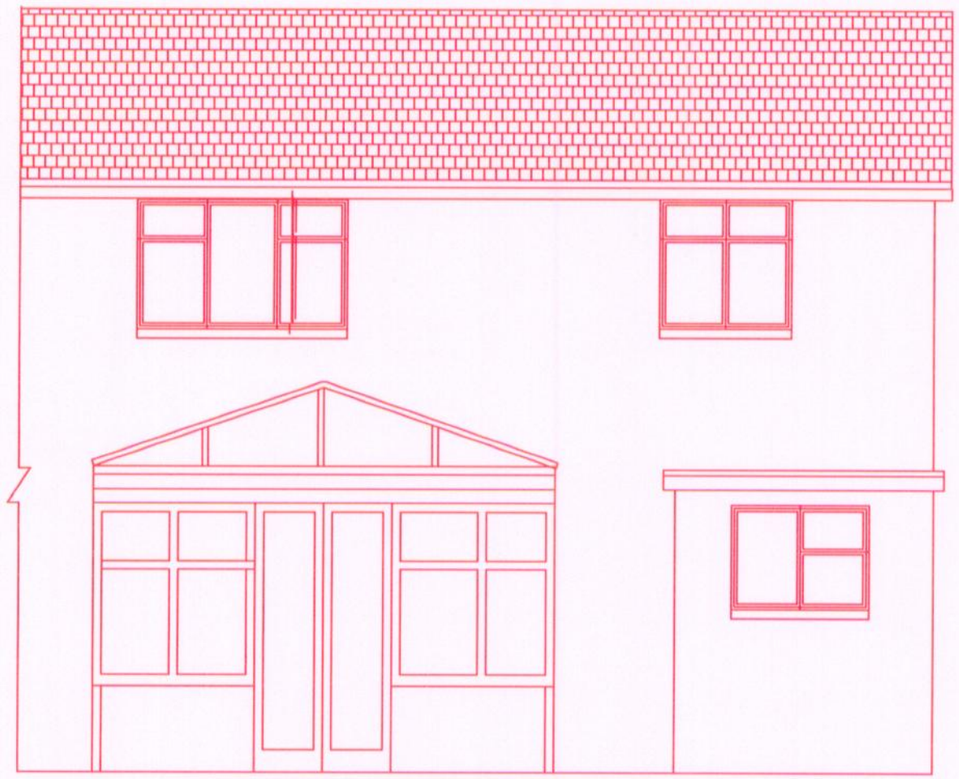

EXISTING REAR ELEVATION

PLANNING
ECD 29 MAY 2008
FOIL ACTION

Equipment and Adaptation Service **4th Floor** **Victoria Mill** **Miles Platting** **Manchester** **M40 7LH**	Project: Bathroom Extension Vivien Hinsley 32 Felskirk Road Manchester Woodhouse Park Manchester M22 1PS	Drawn By: J Moores	Date: 21/05/08
		Scale: 1:20	Paper Size: A3

MEAP Manchester Equipment & Adaptations Partnership