SITE LOCATION PLAN (1:200)

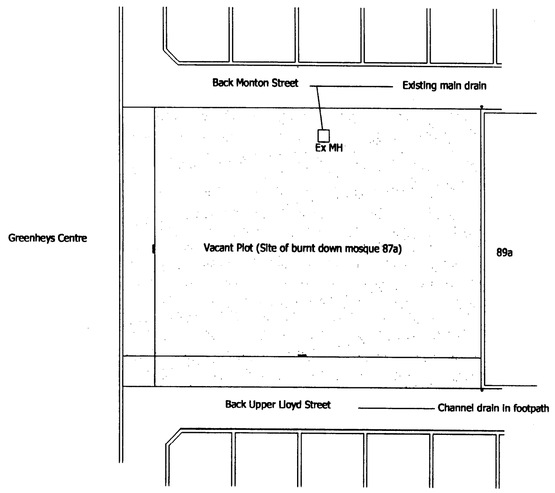

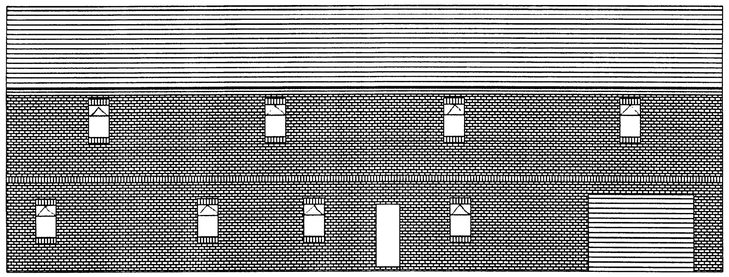

PROPOSED FRONT ELEVATION (Facing Back Monton St)

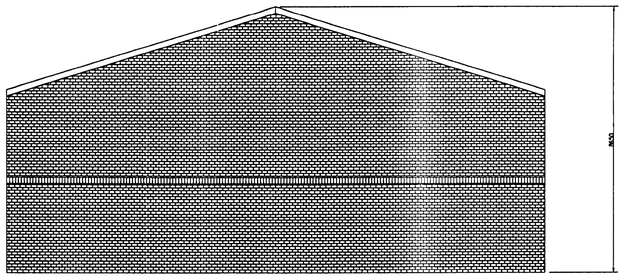

PROPOSED SIDE ELEVATION (1) (Facing Greenheys Centre)

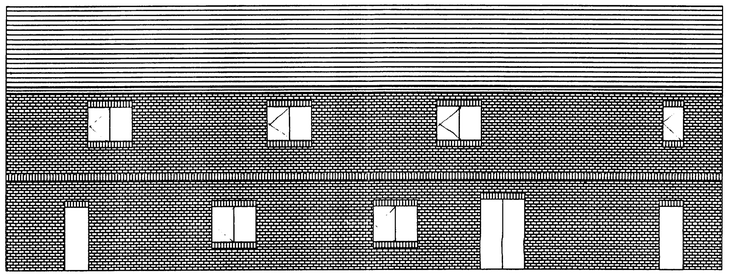

PROPOSED REAR ELEVATION (Facing Back Upper Lloyd St)

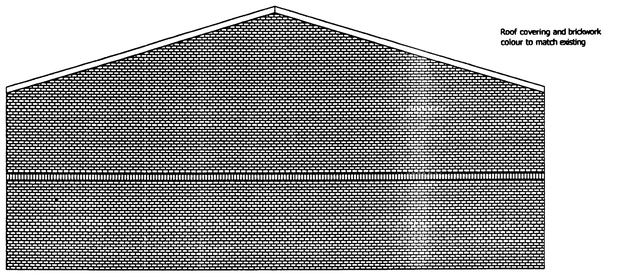

PROPOSED SIDE ELEVATION (2) (Facing 89a)

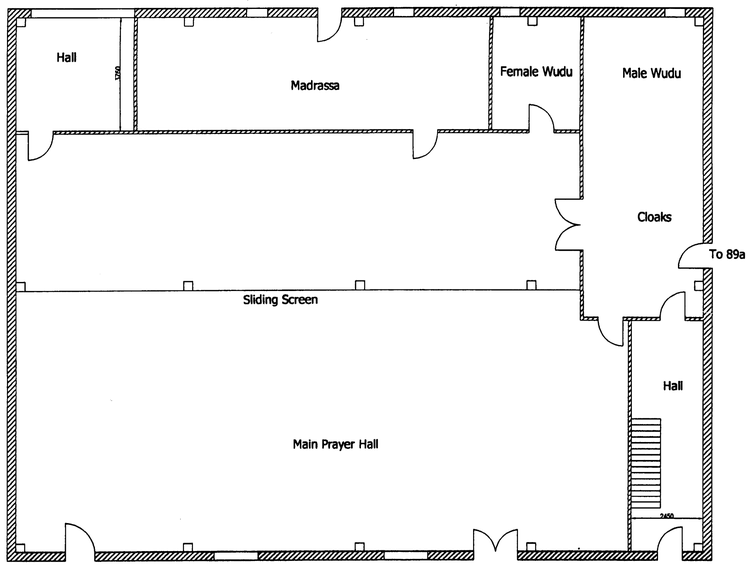

PROPOSED GROUND FLOOR PLAN

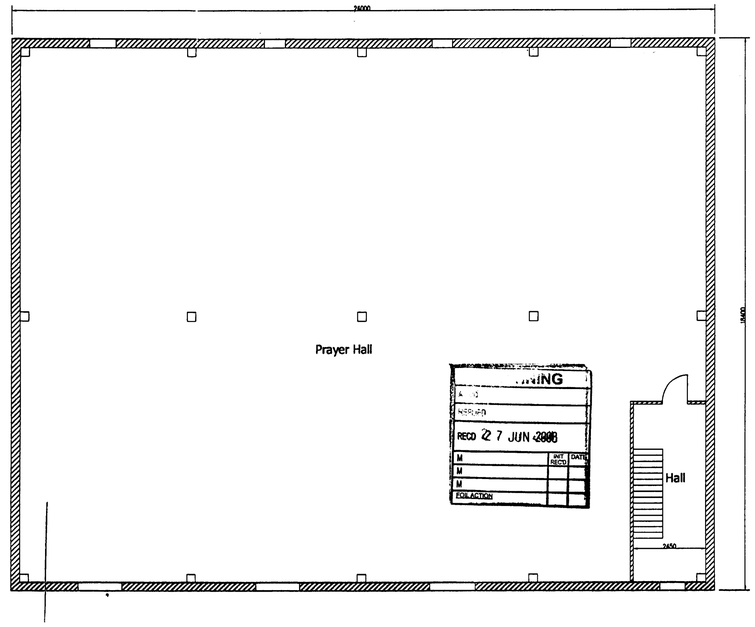

PROPOSED FIRST FLOOR PLAN

Date	Rev.		Initials	Date
May 08	1	Revision to Approved Plan 78777/07	RA	

This drawing is subject to copyright and is not to be reproduced in part or whole without approval.
Figured dimensions take precedence over scaled measurements from the drawing. All dimensions to be checked by Contractor and discrepancies clarified with the Client prior to commencement.
The whole of the works to comply with current Building Regulations. No work to commence without Building Regulations approval.

Notes

RAD
DESIGN & PROJECT MANAGEMENT LIMITED
Tel : 07790 361104
Email : rahatanwar@hotmail.com
Fax : 01204 380651

Project: 87a MONTON STREET, MOSS SIDE, MANCHESTER M14 4GP	Client: MR M ASLAM
Title: PROPOSED REBUILDING OF BURNT-DOWN MOSQUE	Drawn: RA
	Date: JUNE 2008
Drawing Number: 1	Scale: 1:100 / 1:200