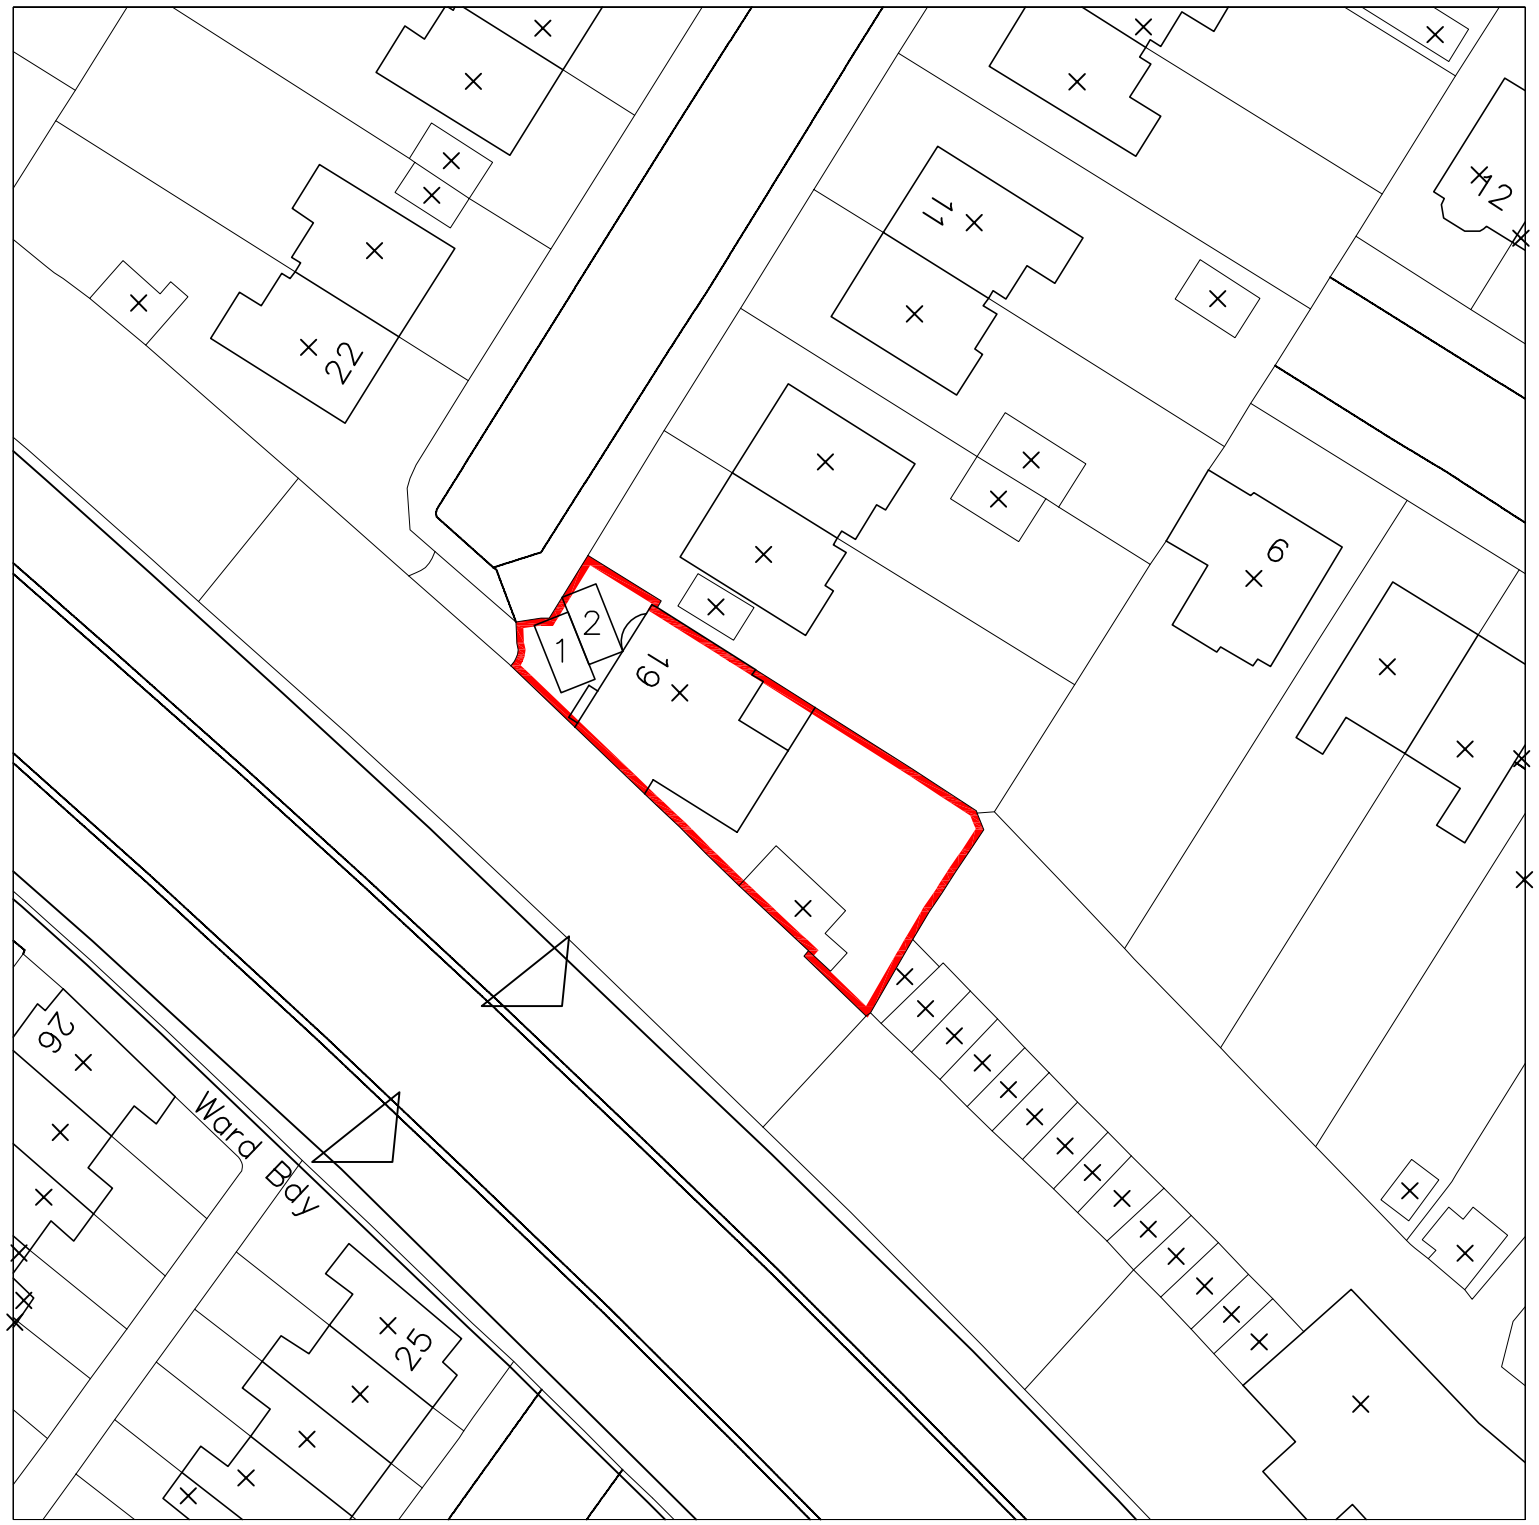

PROPOSED BLOCK PLAN @ 1:500

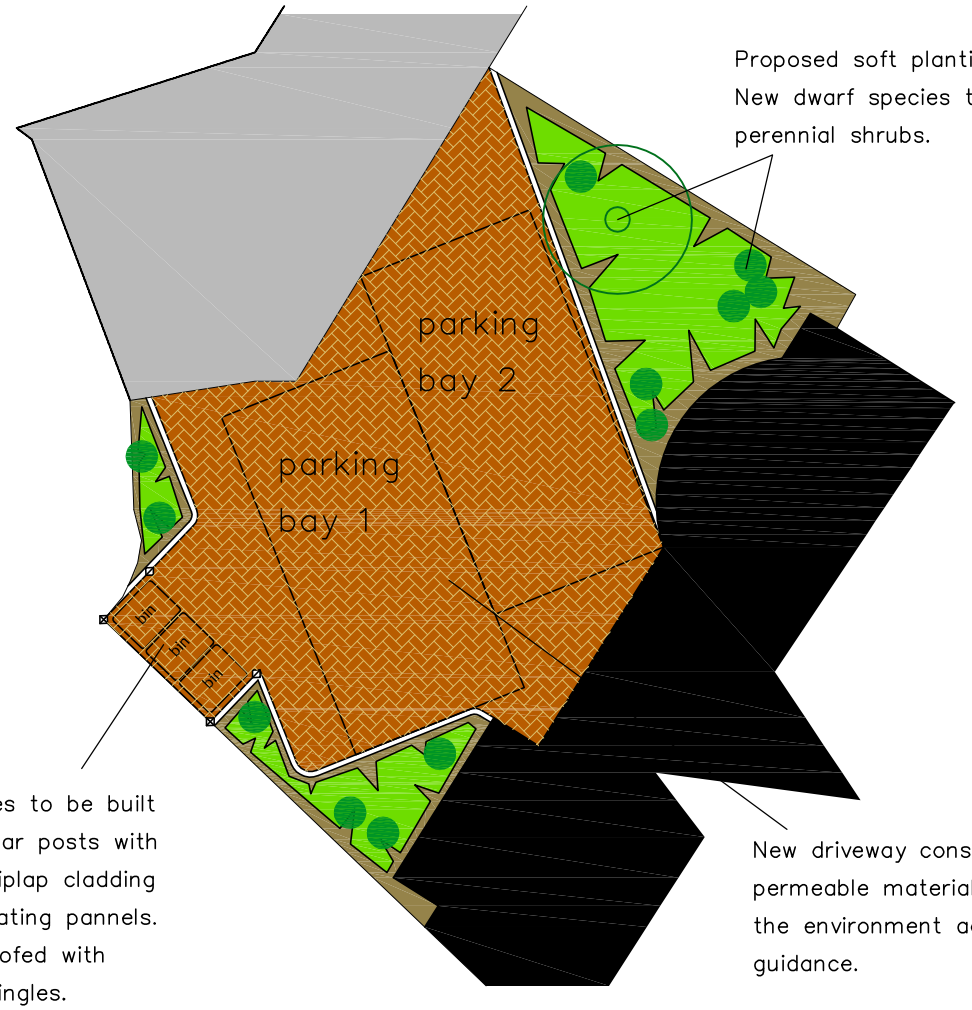

PROPOSED PLAN OF FRONTAGE @ 1:100

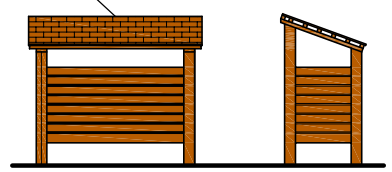

BIN STORE ELEVATIONS

New off road parking bays to be positioned as shown above.

Existing frontage is already hard surfaced and parking space 1 is already in use. It is proposed that the wall forming the frontage be removed back to the party boundary and the existing cross over is extended to allow access for new parking bay

Amended 26/3/2009

CLIENT:
MR PARDIP GUPTA

PROPOSAL:
EXTENSION OF
19 ALBEMARLE AVENUE
MANCHESTER M20 1HX

PLANNING APPLICATION

ALL SCALES UNLESS OTHERWISE STATED: 1:100 @ A3

DATE:	DRAWN:	PLAN No.:
21/11/08	MTB	0303-02

THIS PLAN IS PREPARED TO SATISFY THE REQUIREMENTS OF PLANNING AND BUILDING REGULATION CONSENTS. THE DESIGNER ACCEPTS NO RESPONSIBILITY FOR THE ACCURACY OF ANY DIMENSION OR OTHER MATERIAL SITE CONDITIONS. CONTRACTORS MUST CHECK ALL DETAILS ON SITE AND REPORT TO DENSTONE ARCHITECTURAL DESIGN LTD. IF AN AMENDED PLAN OR AMENDED DETAIL IS REQUIRED. IT IS THE CONTRACTORS RESPONSIBILITY TO ENSURE THAT THEY ARE WORKING FROM THE MOST RECENT DRAWING. THIS DRAWING IS FOR THE SOLE USE OF THE CLIENT NAMED ON THIS DRAWING AND IS THE COPYRIGHT OF DENSTONE ARCHITECTURAL DESIGN LTD.

denstone
architectural design
tel: 0800 389 0557