

ALL DIMENSIONS TO BE VERIFIED BY THE CONTRACTOR(S) ON SITE PRIOR TO ANY WORKS COMMENCING OR ORDERS BEING PLACED.

DO NOT SCALE FROM THIS DRAWING. ONLY WORK TO WRITTEN DIMENSIONS.


ANY DISCREPANCIES TO BE BROUGHT TO THE ATTENTION OF PROJECT MANAGER FOR INSTRUCTIONS PRIOR TO PROCEEDING.

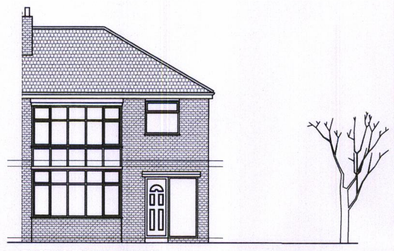


EXISTING FRONT ELEVATION

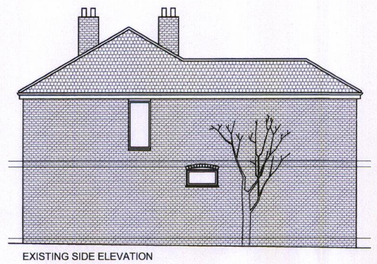

EXISTING SIDE ELEVATION

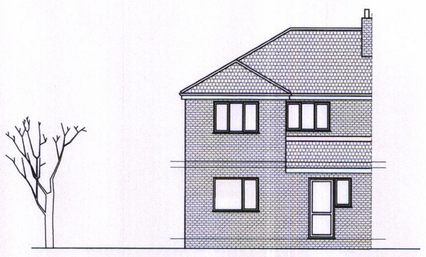


EXISTING REAR ELEVATION

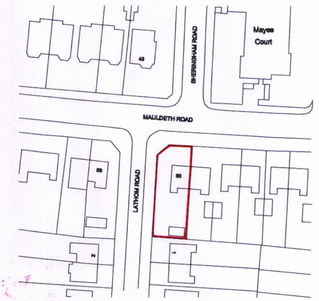


N

LOCATION PLAN
1:1250

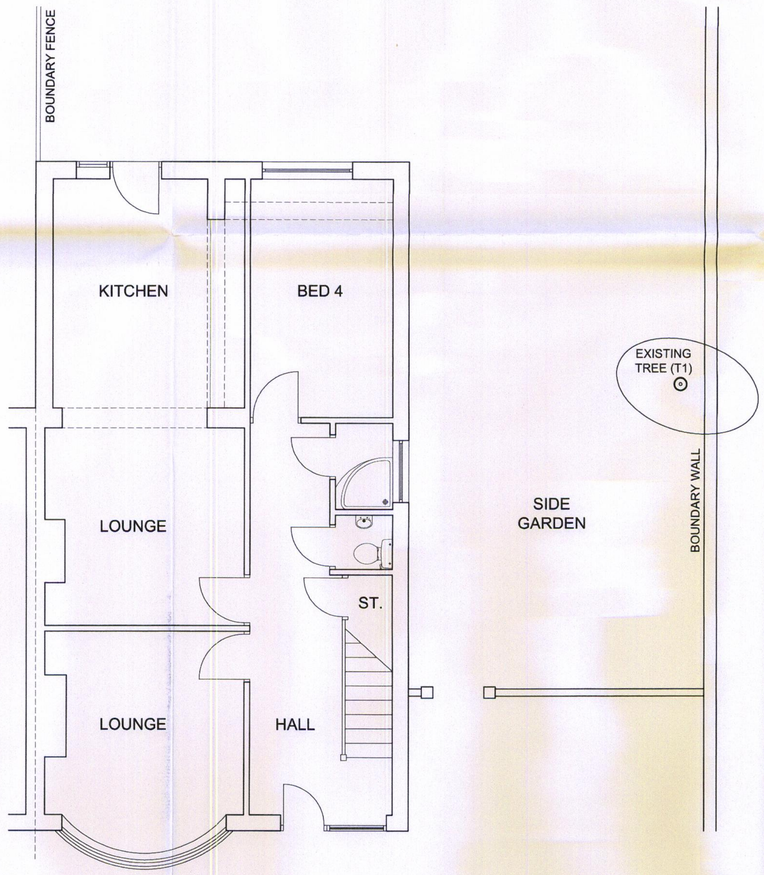

EXISTING GROUND FLOOR

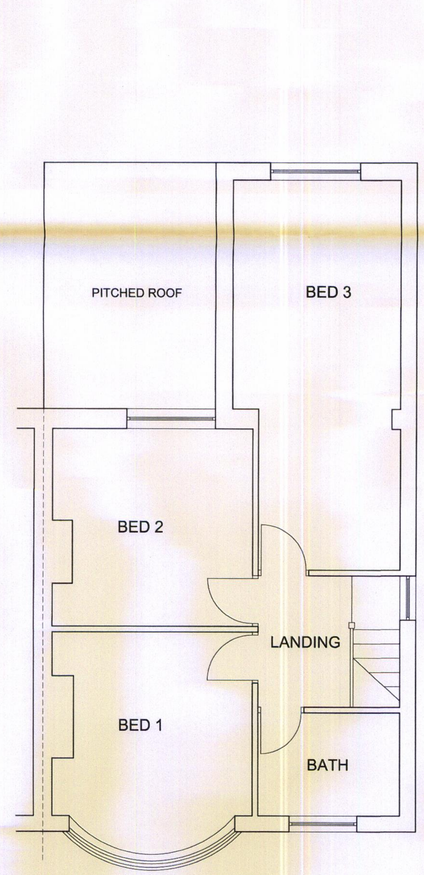

EXISTING FIRST FLOOR

PLANNING
ACK'D
REPLIED
RECD 08 DEC 2009
INIT DATE

NOTE:
NOT SURVEYED AND TO BE CONFIRMED. LAYOUT BASED ON DRAWING SUPPLIED BY CLIENT

A: EXISTING LANDSCAPING ADDED	JR	07.12.09
AMENDMENTS	I	DATE

JOB
PROPOSED EXTENSION
60 MAULDETH ROAD
MANCHESTER
M20 4WF

CLIENT
KHALID DIN

SUBJECT
EXISTING PLANS & ELEVATIONS

DRAWN J. Renshaw. | DATE 23.11.2009.
CHECKED | SCALE 1:50 - PLANS 1:100 - ELEVATIONS
APPROVED

HOWARD & SEDDON A.R.I.B.A.
CHARTERED ARCHITECTS
64 WASHWAY ROAD.
SALE. CHESHIRE M33 7RE.
TEL No. 0161 - 973 8296
FAX No. 0161 - 962 3485
e-mail : admin@howardandseddon.co.uk

JOB No.	DRG No.	AMENDMENT
9801	01	A