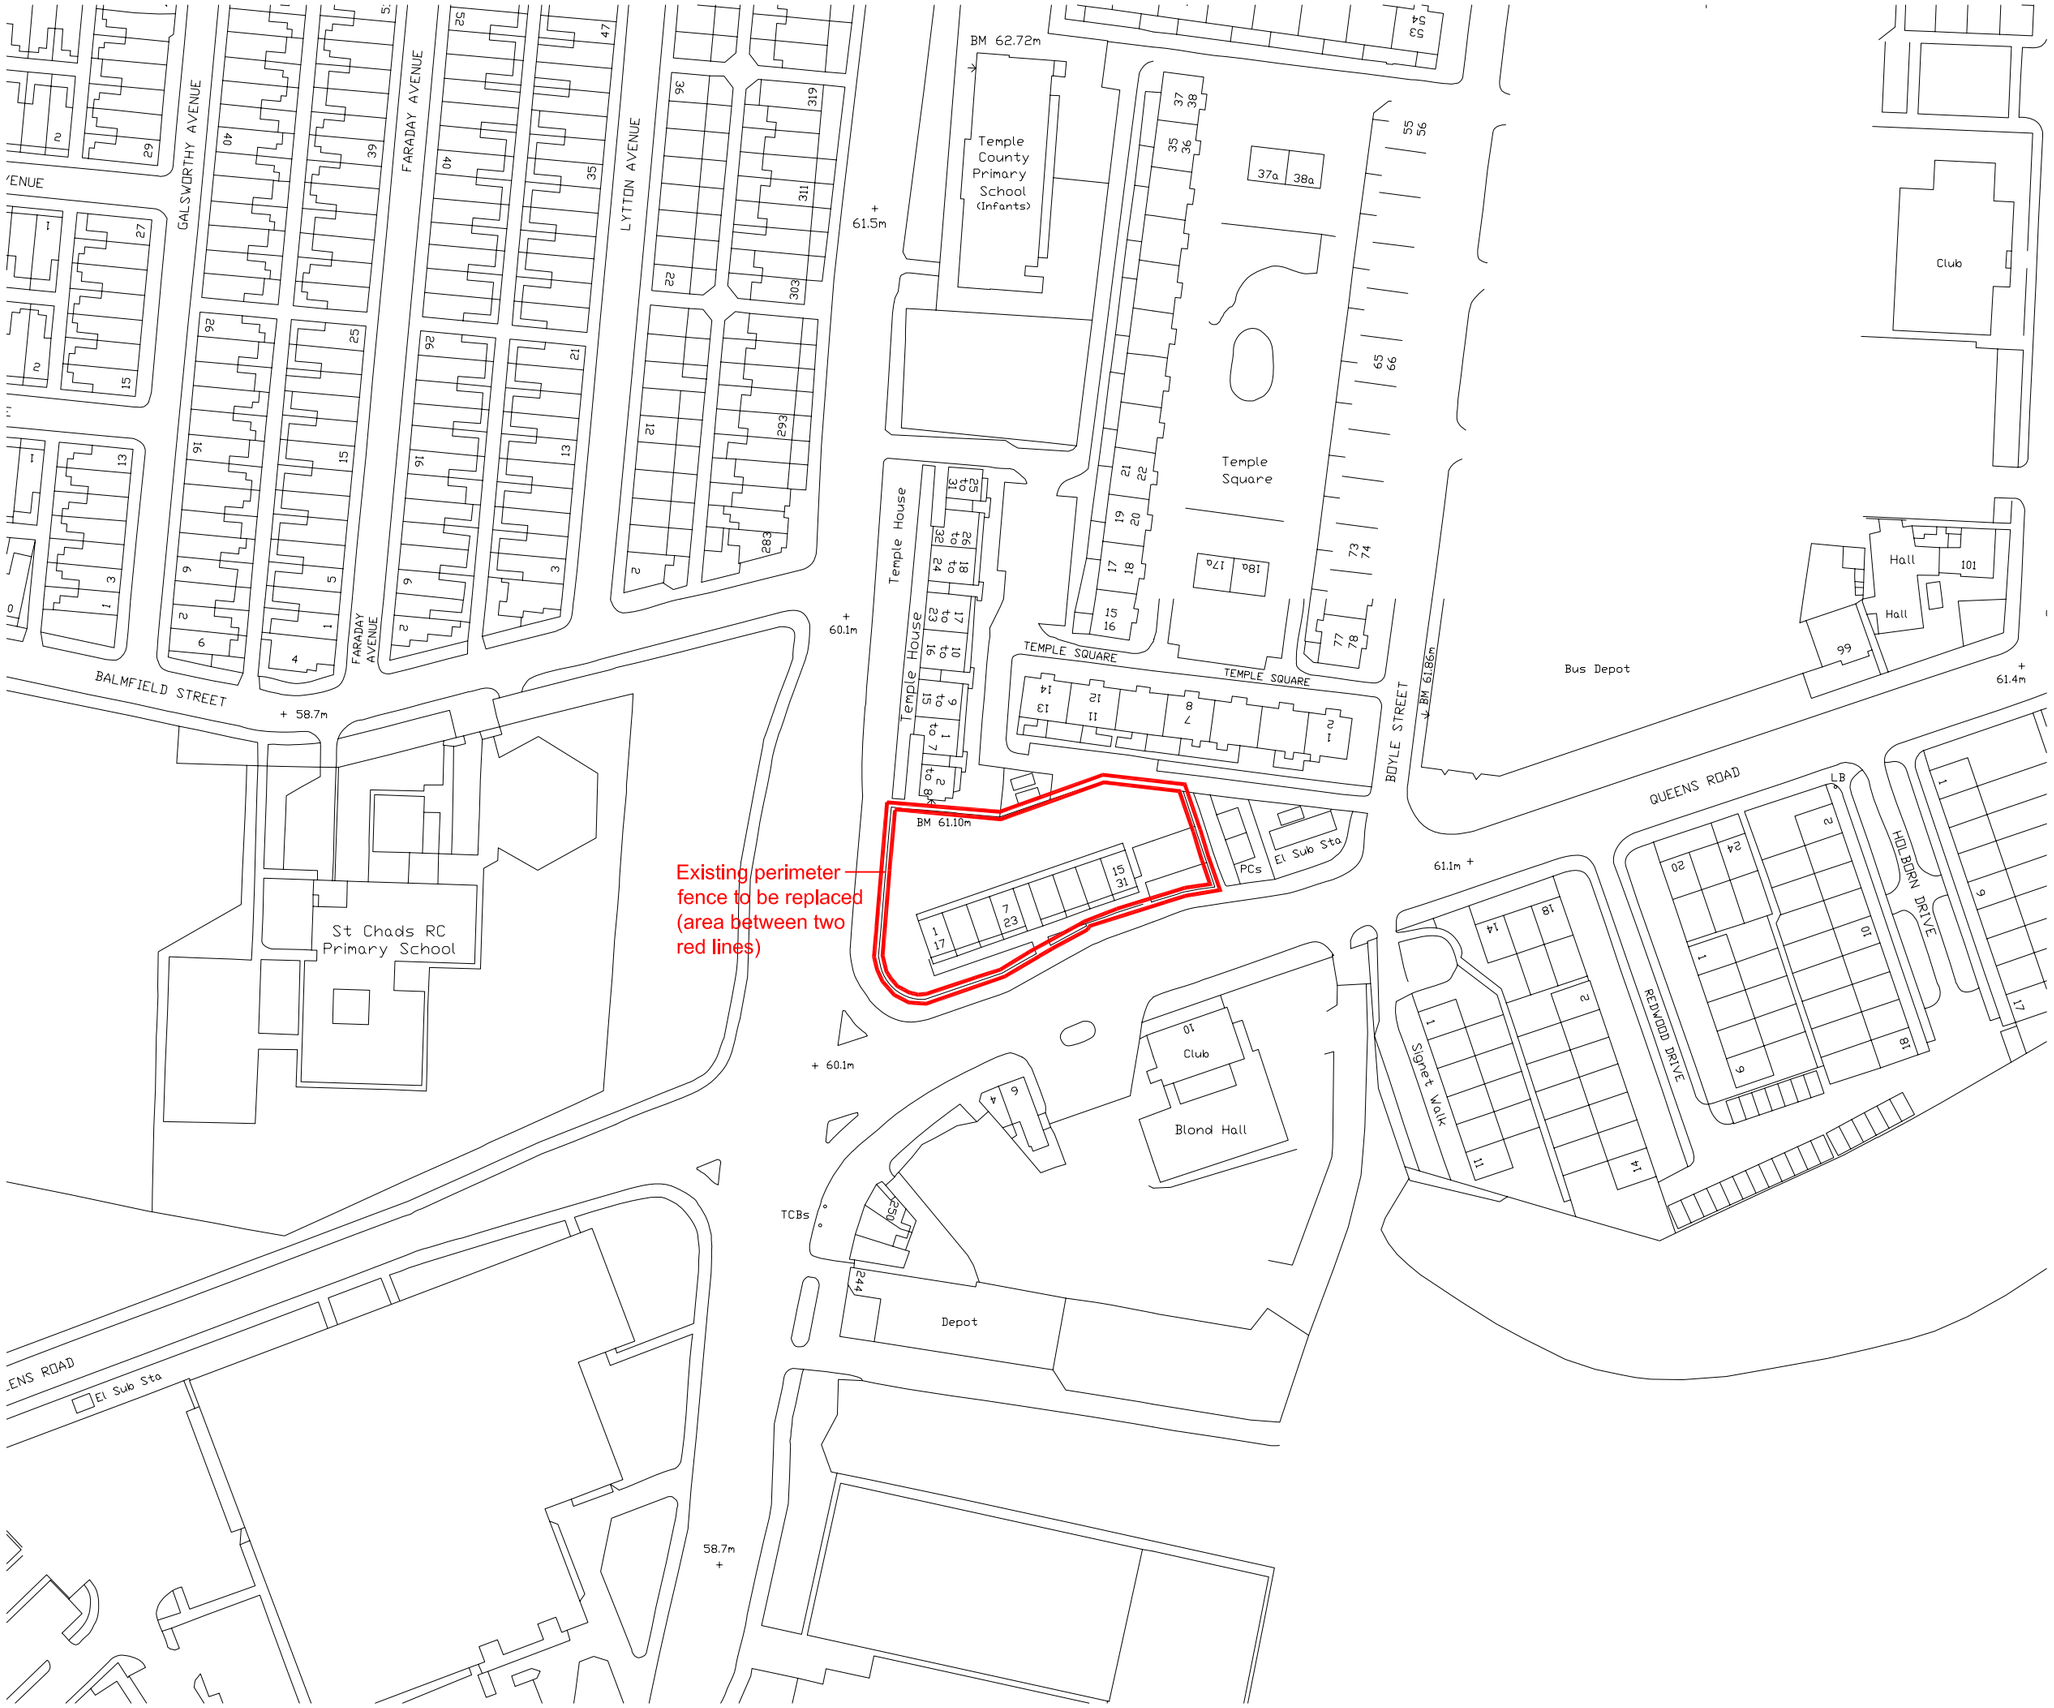

LEGEND

SITE BOUNDARY

GR: 38444004
Area: 310m2

Groundwork Manchester,
Salford & Trafford
Timber Wharf
42-50 Worsley Street
Castlefield, Manchester
M15 4LD
Tel: 0161 220 1000
Fax: 0161 220 1090

CLIENT

Northwards Housing

TITLE

Queens Road Maisonettes
Location Plan - Planning

SCALE	DATE	DRAWN:	CHECKED
1:1250 @ A3	April 08	JAC	RC

DWG. No. GM/1222/P01

REVISION

© Not to be reproduced without written permission