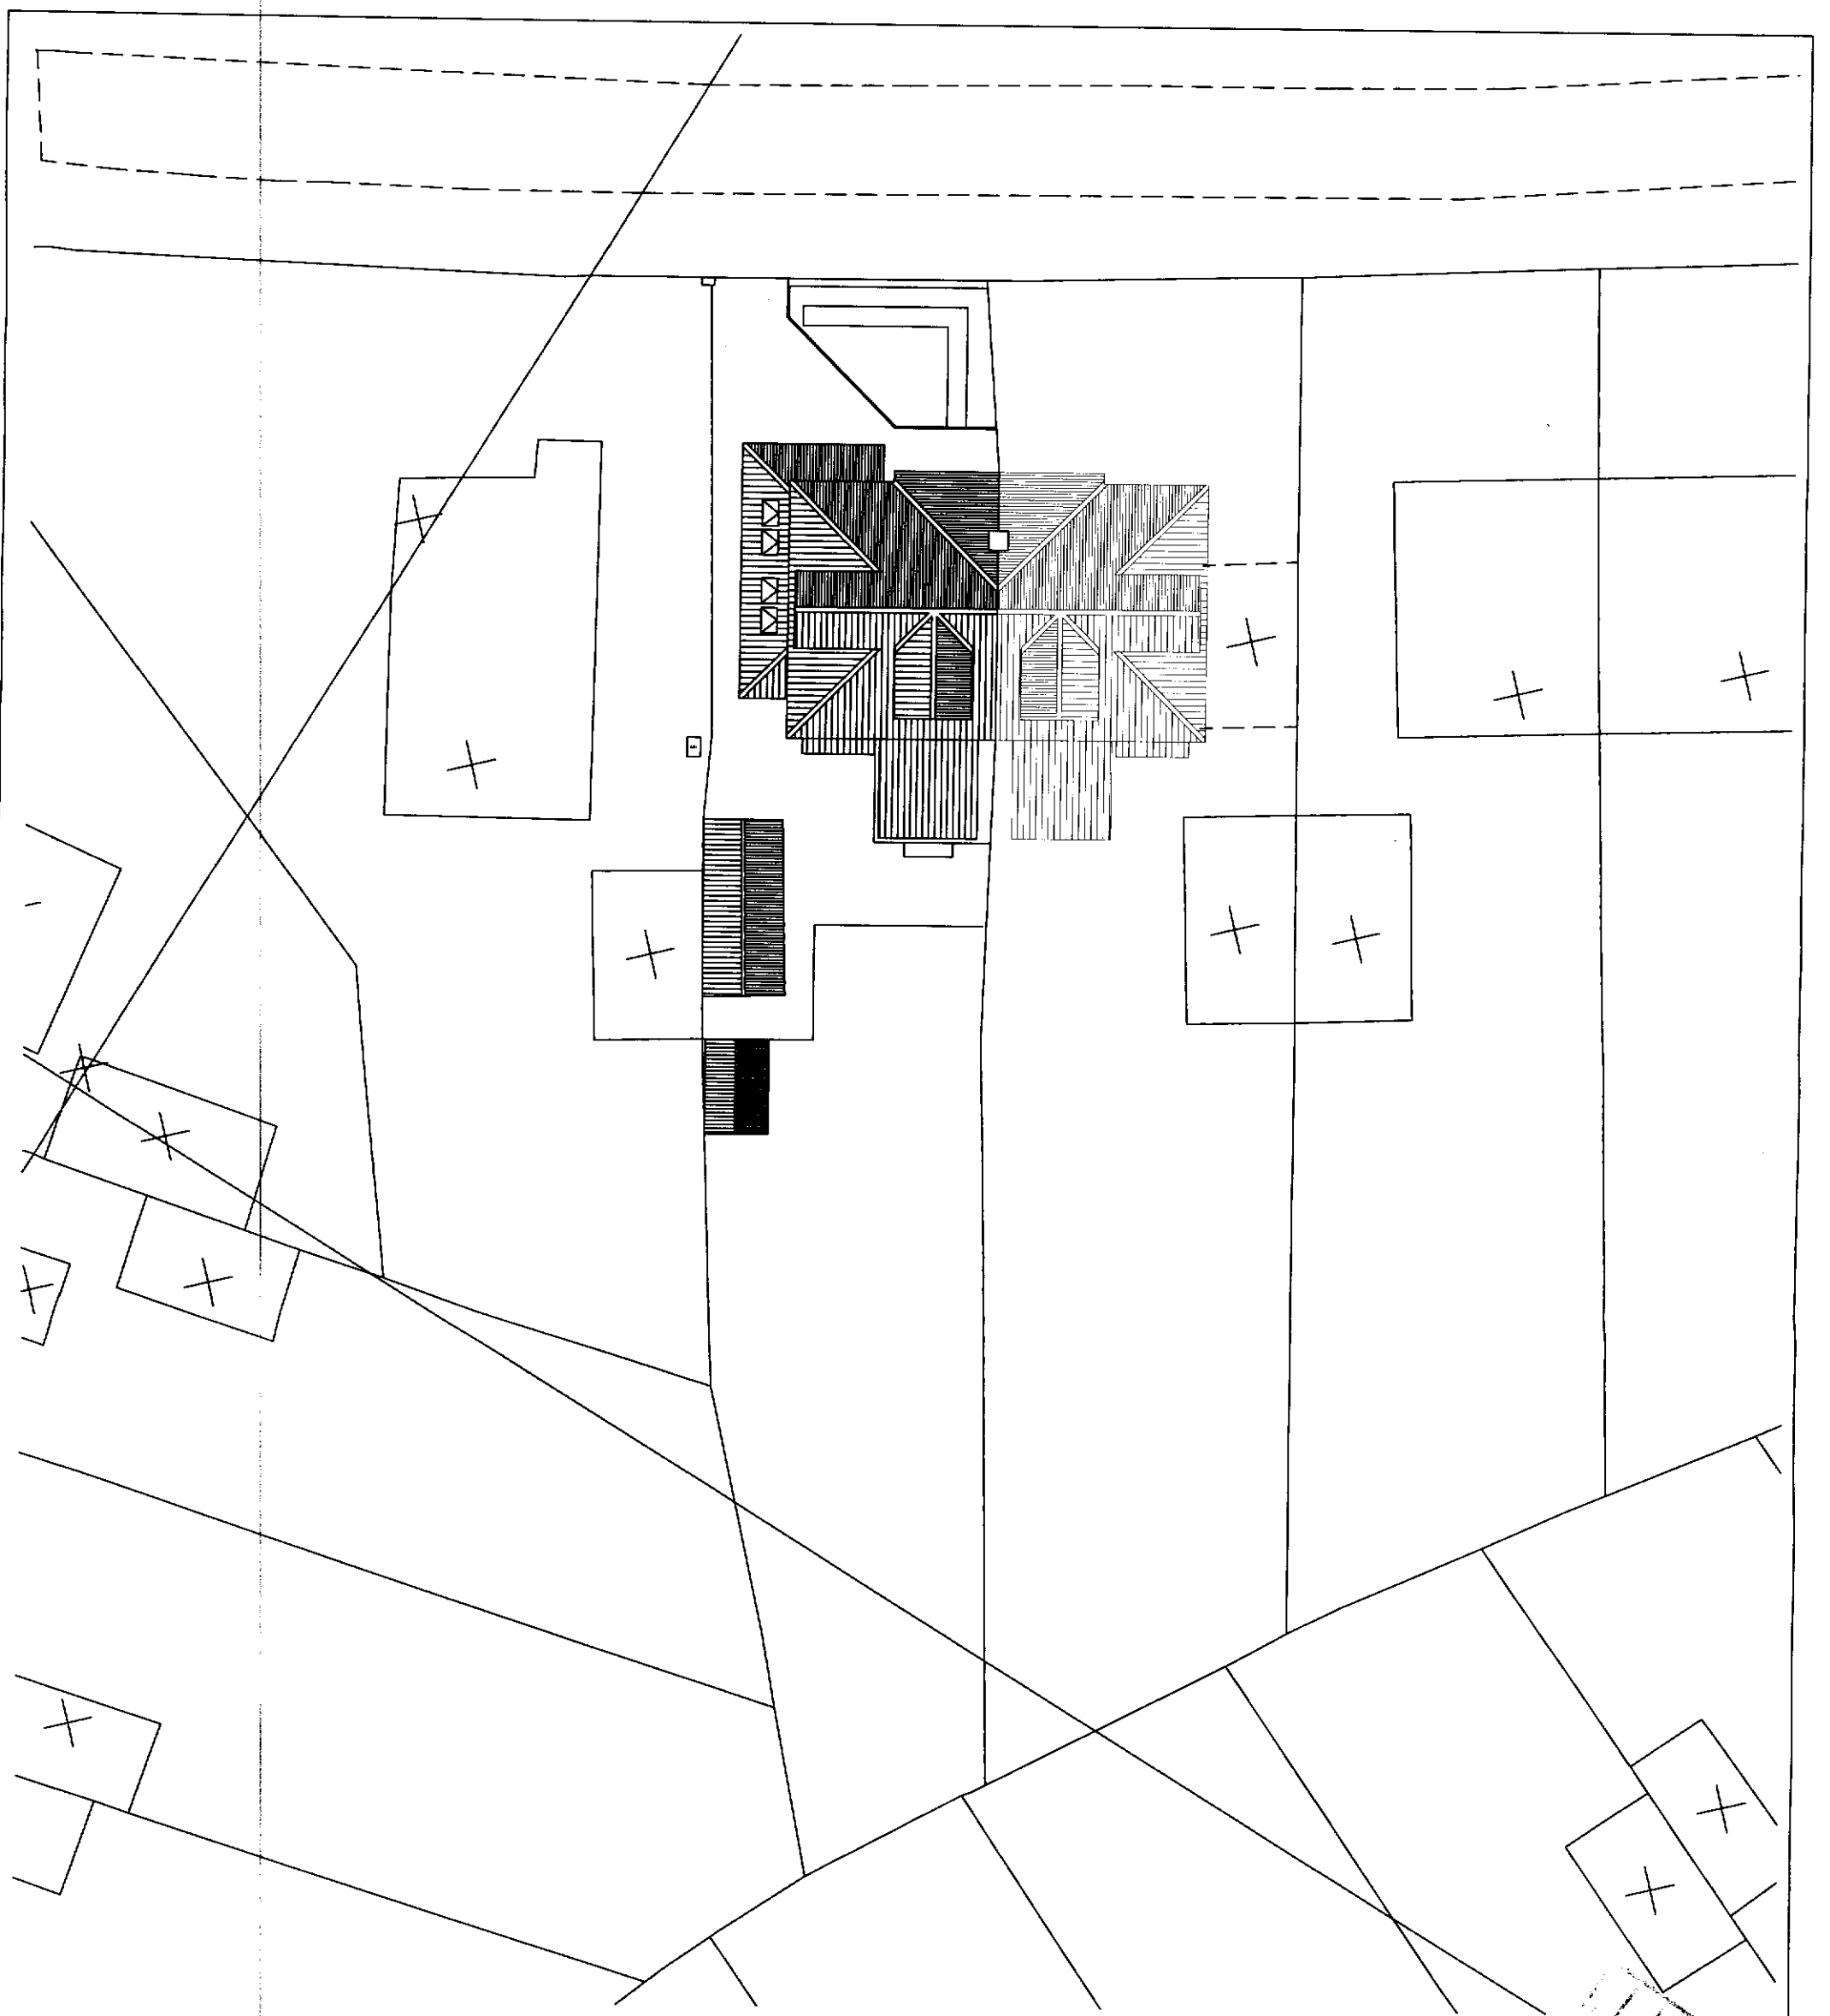

SITE PLAN AS PROPOSED

0 2000 4000 6000 8000 10000
mm
1:200 SCALE BAR

Client
Mr & Mrs Clouston

Job Title
EXTENSION
501 Parrs Wood Road, Parrs Wood

Drawing
PROPOSALS :
SITE PLAN AS PROPOSED

RECEIVED - 4 MAR 2008

RISHWORTH DESIGN ASSOCIATES
3 Castle Street
Edgeley
Stockport
SK3 9AB
0161 968 1860

Date : June 2007	Drawn By : LG
Scale : 1:200	
Drawing No.	07.42.P5