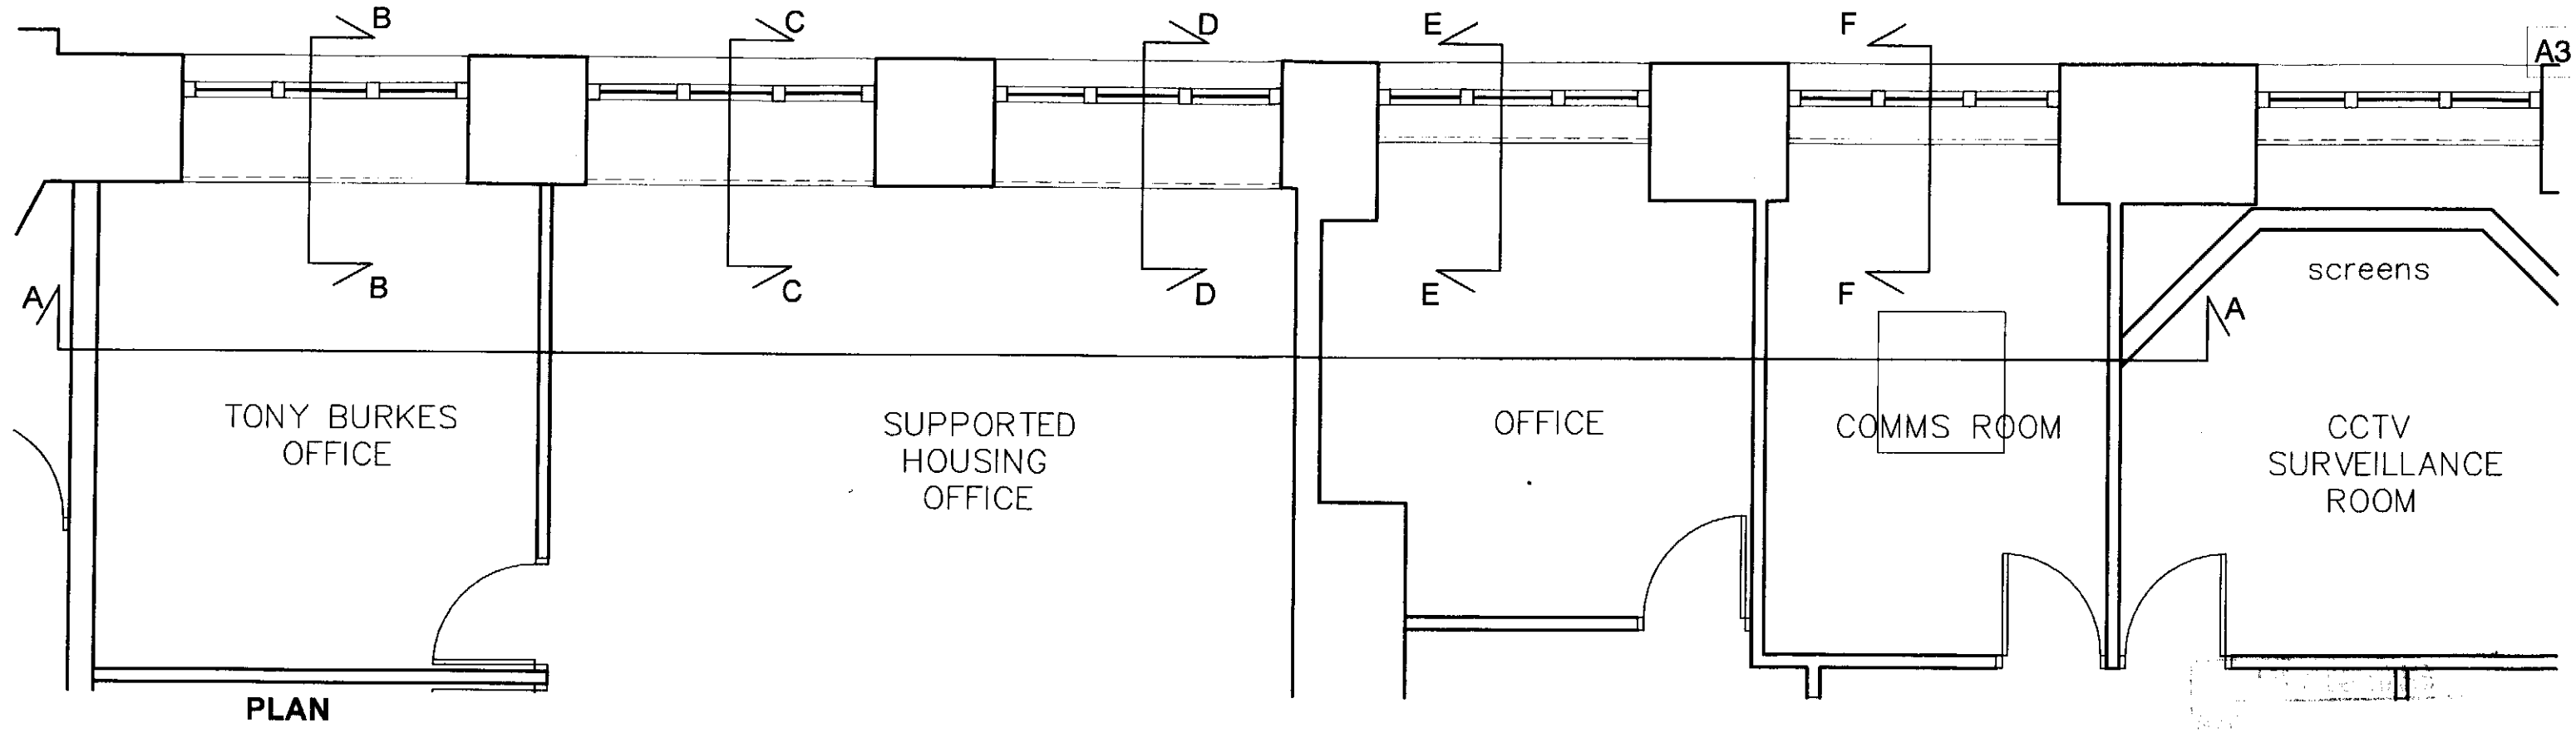

PLAN

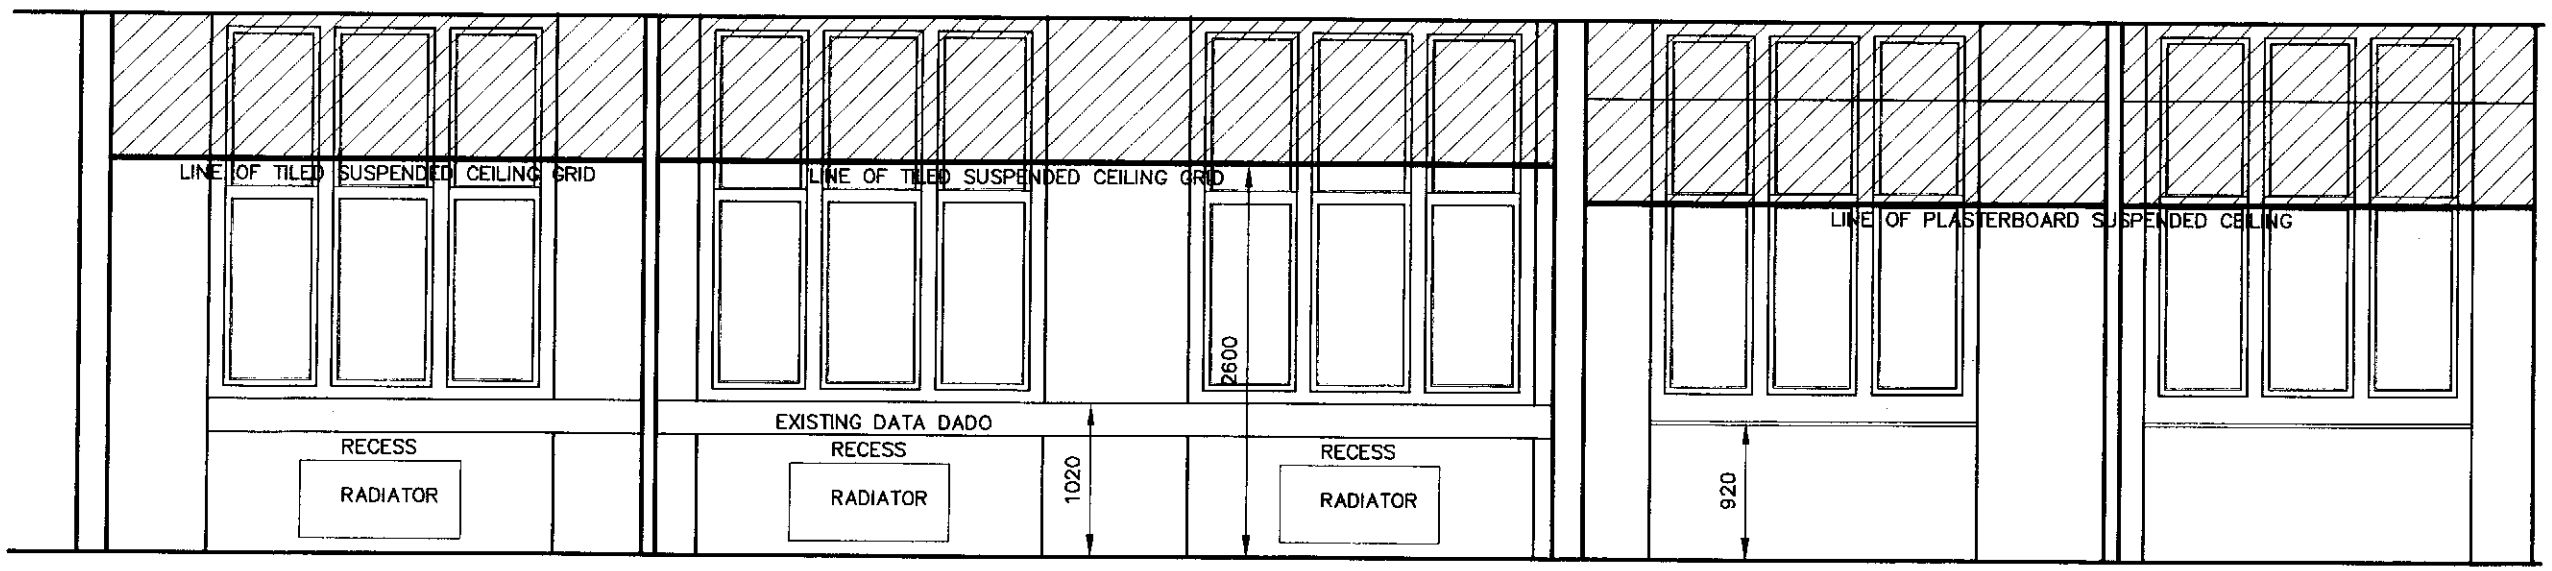

SECTION ELEVATION AA

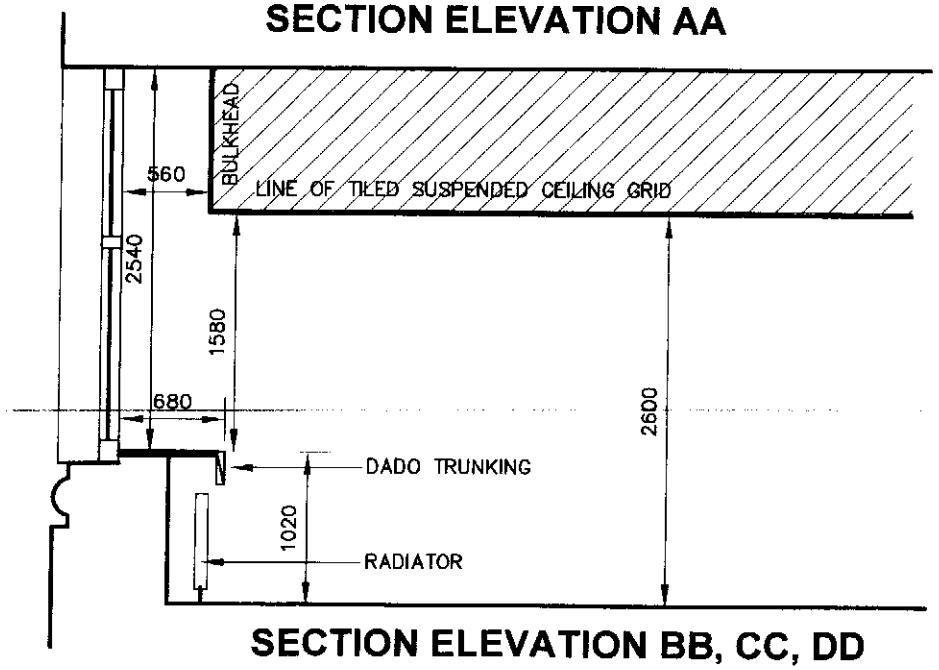

SECTION ELEVATION BB, CC, DD

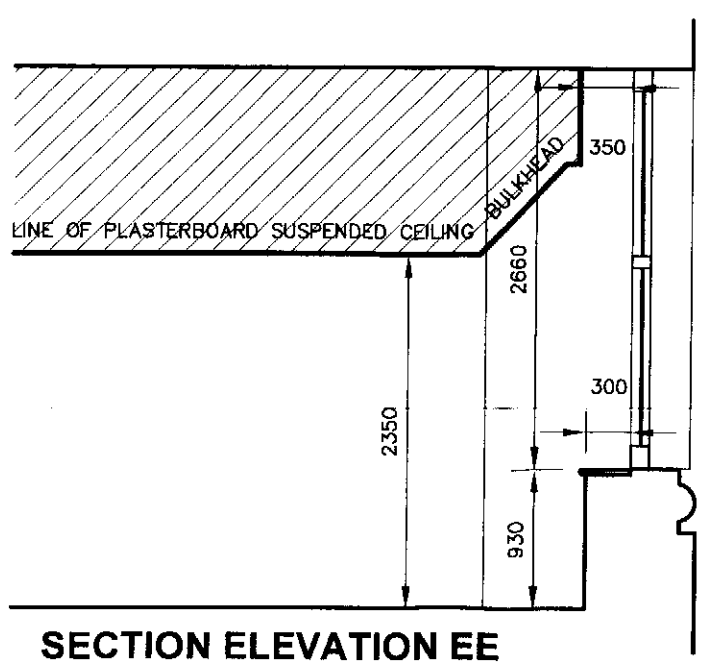

SECTION ELEVATION EE

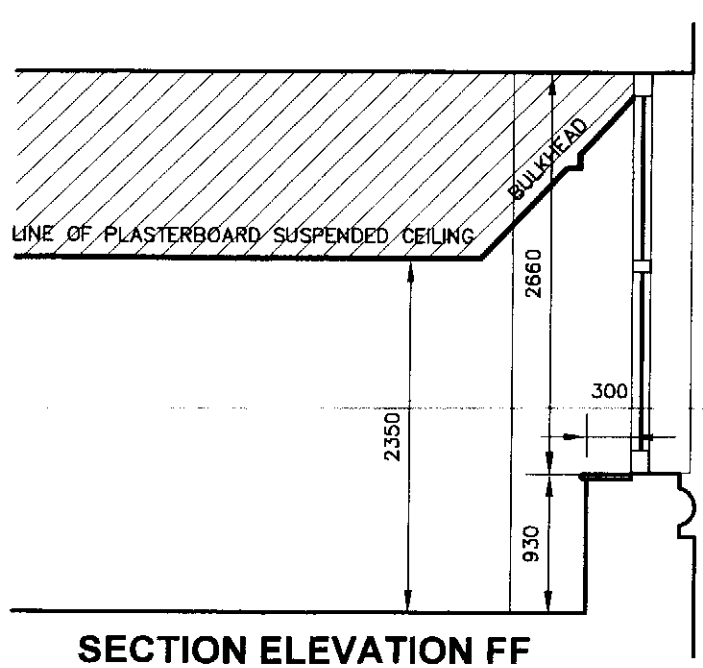

SECTION ELEVATION FF

FOIL ACTION

contract
PROPOSED SECONDARY GLAZING
INDIA HOUSE
WHITWORTH ST, MANCHESTER

client
NORTHERN COUNTIES

drwg no.
2635/03

scales
1/50

date
FEB 08

subject
PLANS SECTIONS & ELEVATIONS AS EXISTING

Warburton associates
Chartered Architects
The Old Police Station, 62 Chapel Street, MANCHESTER M3 7AA
Tel: 0161 833 9345 Fax: 0161 831 7584 mail@warburtonassociates.com