

EXISTING ELEVATION A - A

EXISTING ELEVATION B - B

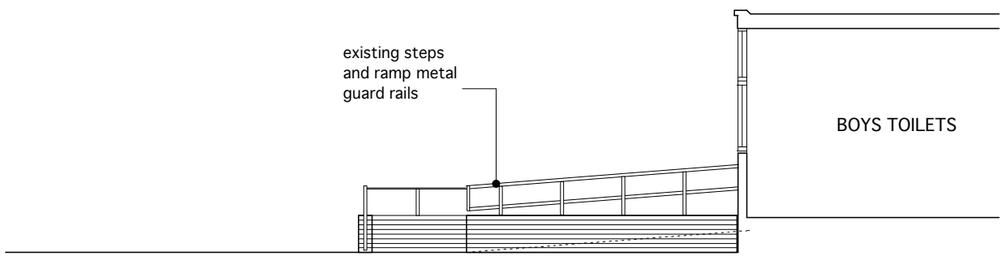

EXISTING ELEVATION C - C

client

project

HIGHER OPENSHAW COMMUNITY SCHOOL

drawing

EXISTING ELEVATIONS

drawing no SPK/M11/003

scale 1:100

date JUNE 2012

drawn WILL

SPEAKMANS CONSTRUCTION

SPEAKMANS CONSTRUCTION LIMITED
UNIT 8 QUEST PARK, MOSS HALL ROAD,
BURY BL9 7JZ. TEL 0161 447 9099

under the RIAT conditions of engagement the copyright in all drawings specifications and documents prepared by the designer and in the work executed form them shall remain the property of the designer unless otherwise agreed. Do not scale from the drawing. Work to figured dimensions. Check all dimensions on site. In event of any discrepancy, refer to the designer.