
P10 (B) NORTH ELEVATION

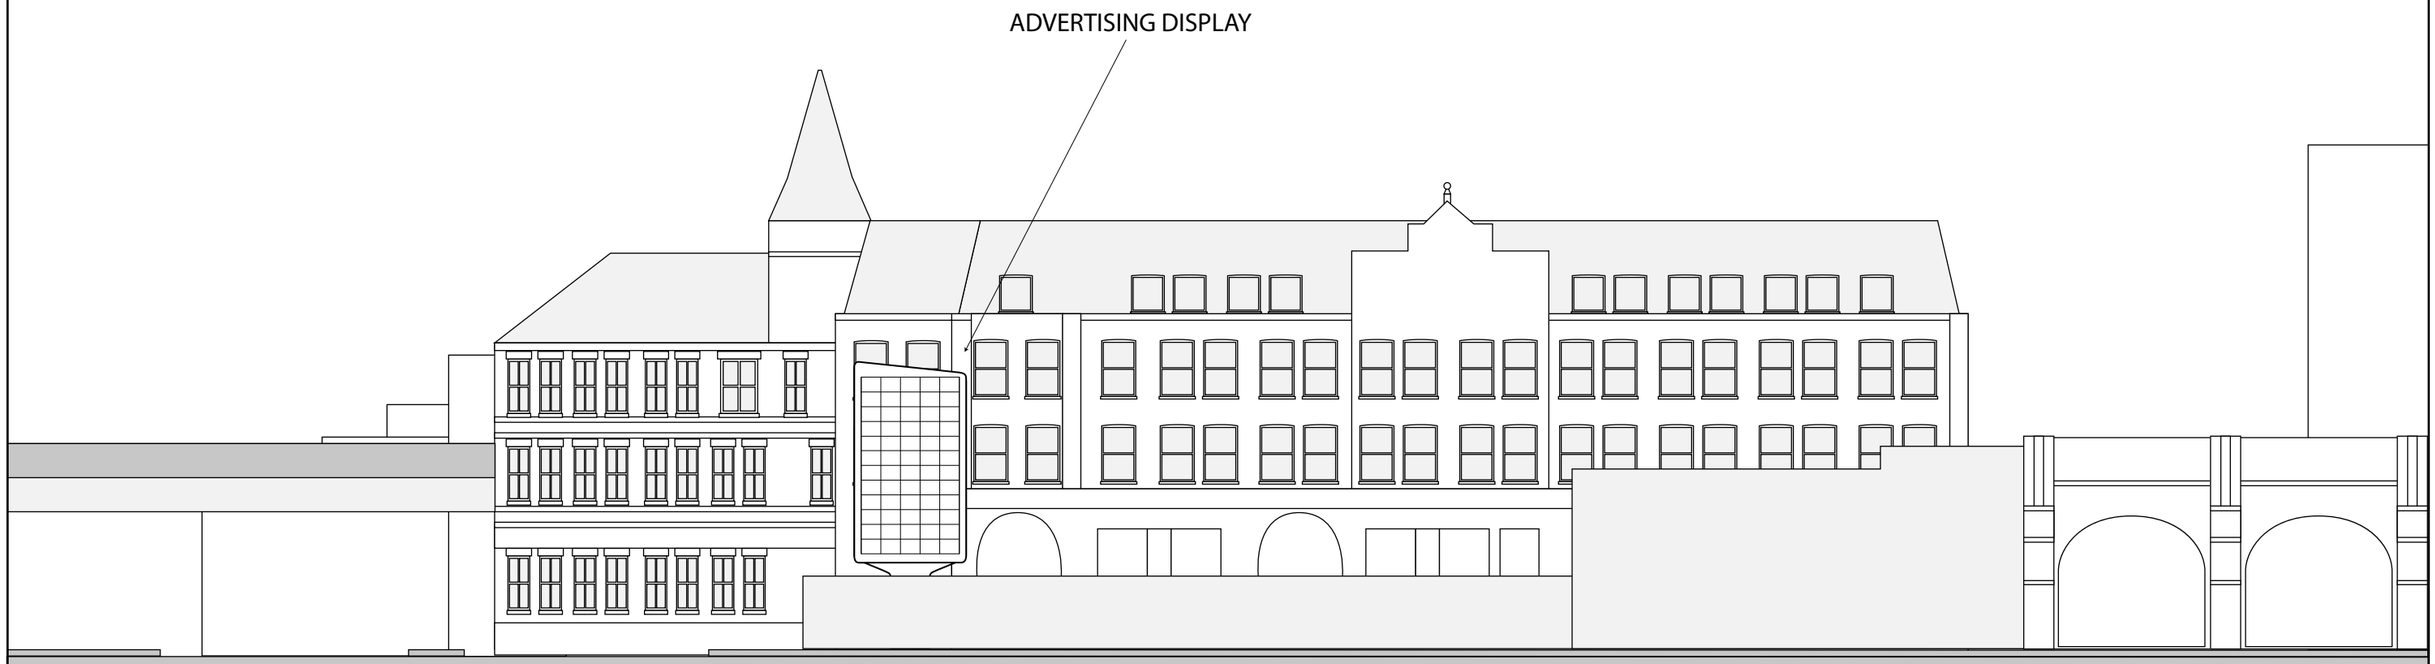

Rev No.	Date	Desc.

CLIENT:
Planning & Development Specialists
E: info@hsruk.com

HSR

JOB No/ Desc.:
Land at Albion Wharf, Albion Street, Manchester, M1 5LN

Drawing Desc.:
P10 (B) North Elevation

Date : 03/11

Scale 1/200@A3

Drawing No.:
AW:04