

Partial Side (South) Elevation - Auburn Street



Partial Side (North) Elevation - Bloom Street

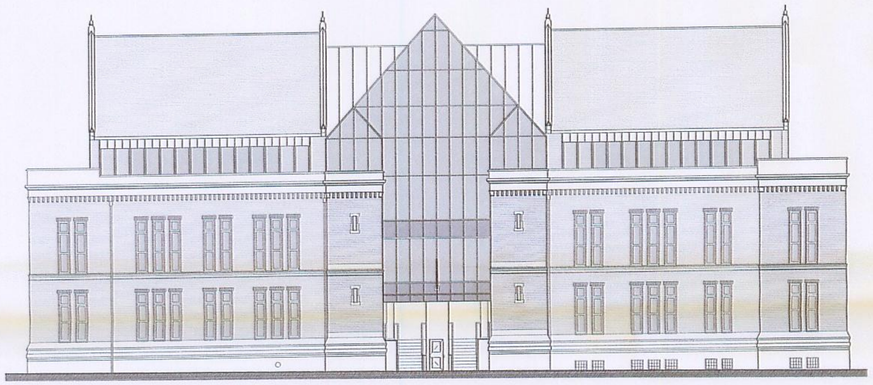

Front (East) Elevation - Aytoun Street

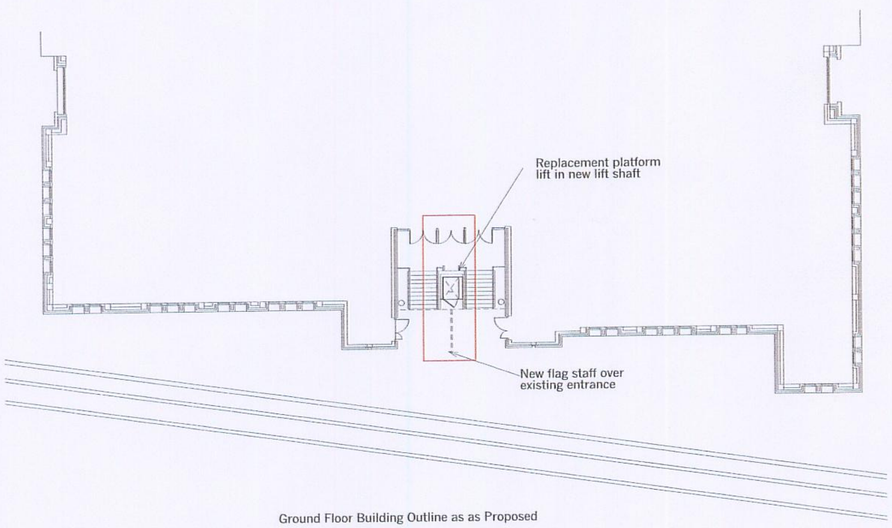

Ground Floor Building Outline as as Proposed

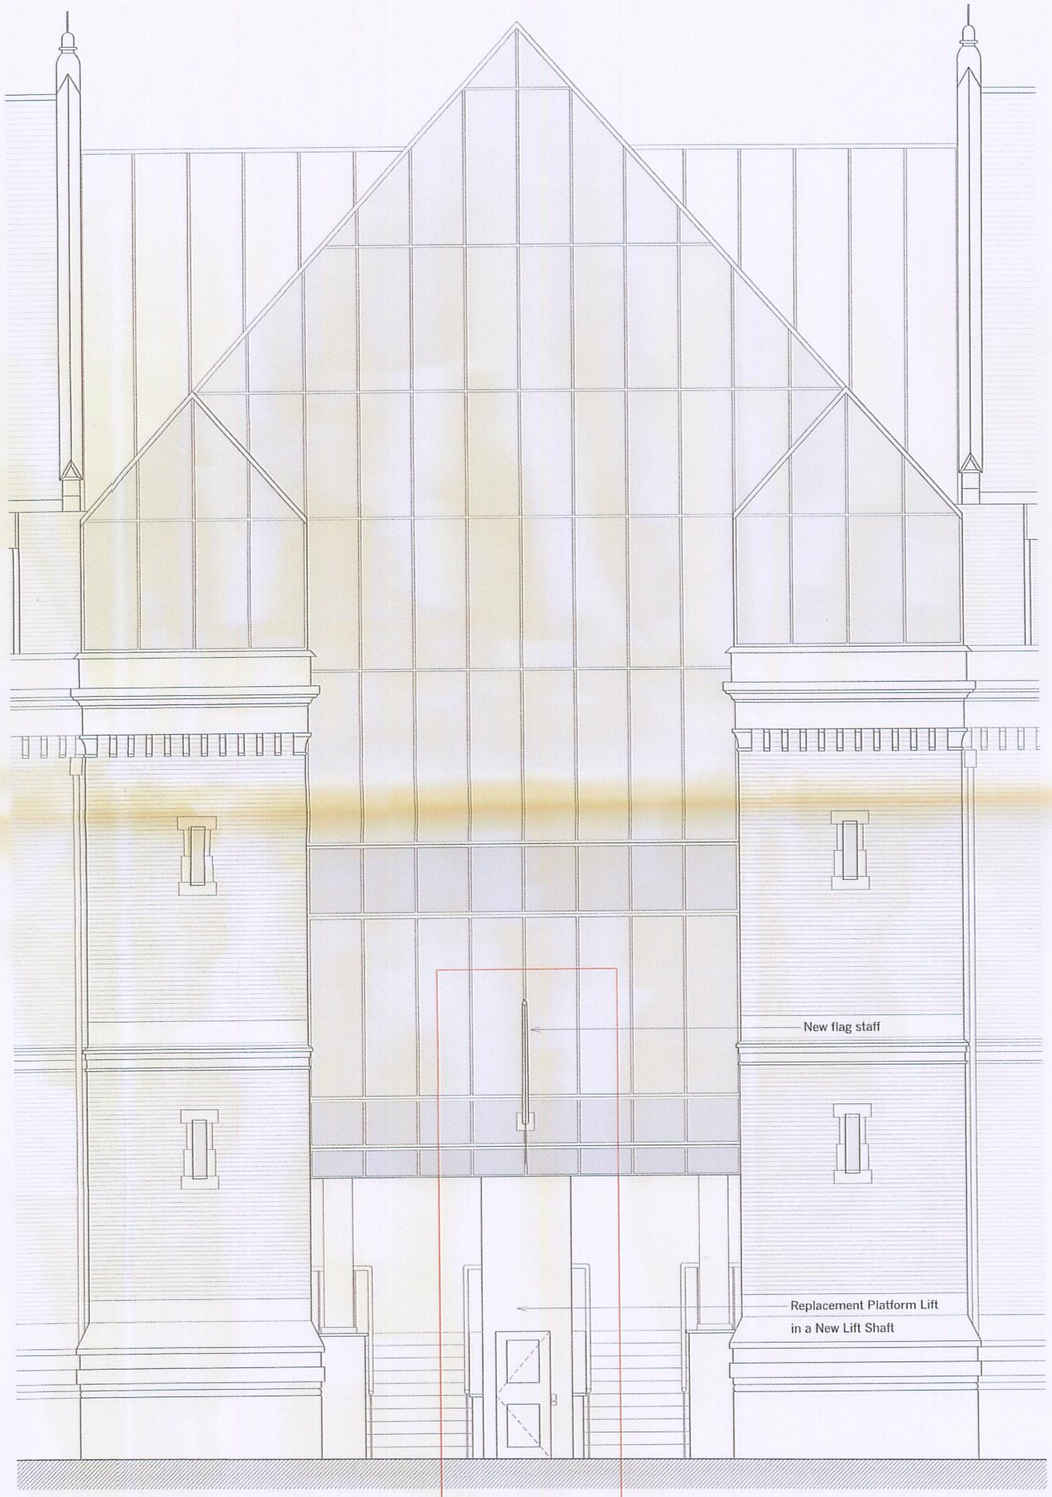

Front Main Entrance Elevation - Aytoun Street
Scale: 1:50

if in doubt please ask

GENERAL NOTES:

Replacement Platform Lift
Replacement platform lift to fit in existing opening.

To comply with current regulations, the platform lift must be enclosed within a shaft for public use.

The lift is fully DDA compliant and is to replace a broken platform lift in the same location.

The shaft is to be polyester coated steel, with partially glazed doors. Colour dark green to match existing glazing (RAL 6009)

Flag Staff
3m white fibreglass flag pole with finial head.

All bolts to be stainless steel.

Flag with angle head and reinforced eyelet in corner.

Lazy line restrainer fixed to bottom corner of flag.

Pole to be fixed to stainless steel back plate.

Flag pole to be used to fly the union flag only.

PLANNING
NORD
RECEIVED
RECD 12 SEP 2008
LOCATION

Rev A Flag position moved. Platform lift added SDW 07.08.08

HER MAJESTY'S COURTS SERVICE hmcs

Manchester Crown Court

Proposed Plan & Elevation

Dwg. No: **N0310 (02) 003** Rev: **A**
Date : 01.05.08 Scale: 1:50 & 1:200 @A1 Drawn by : SDW

buttress fuller alsop williams - architects
31-33 Princess Street, Manchester, M2 4BF - telephone + 44 (0)161 236 3303