


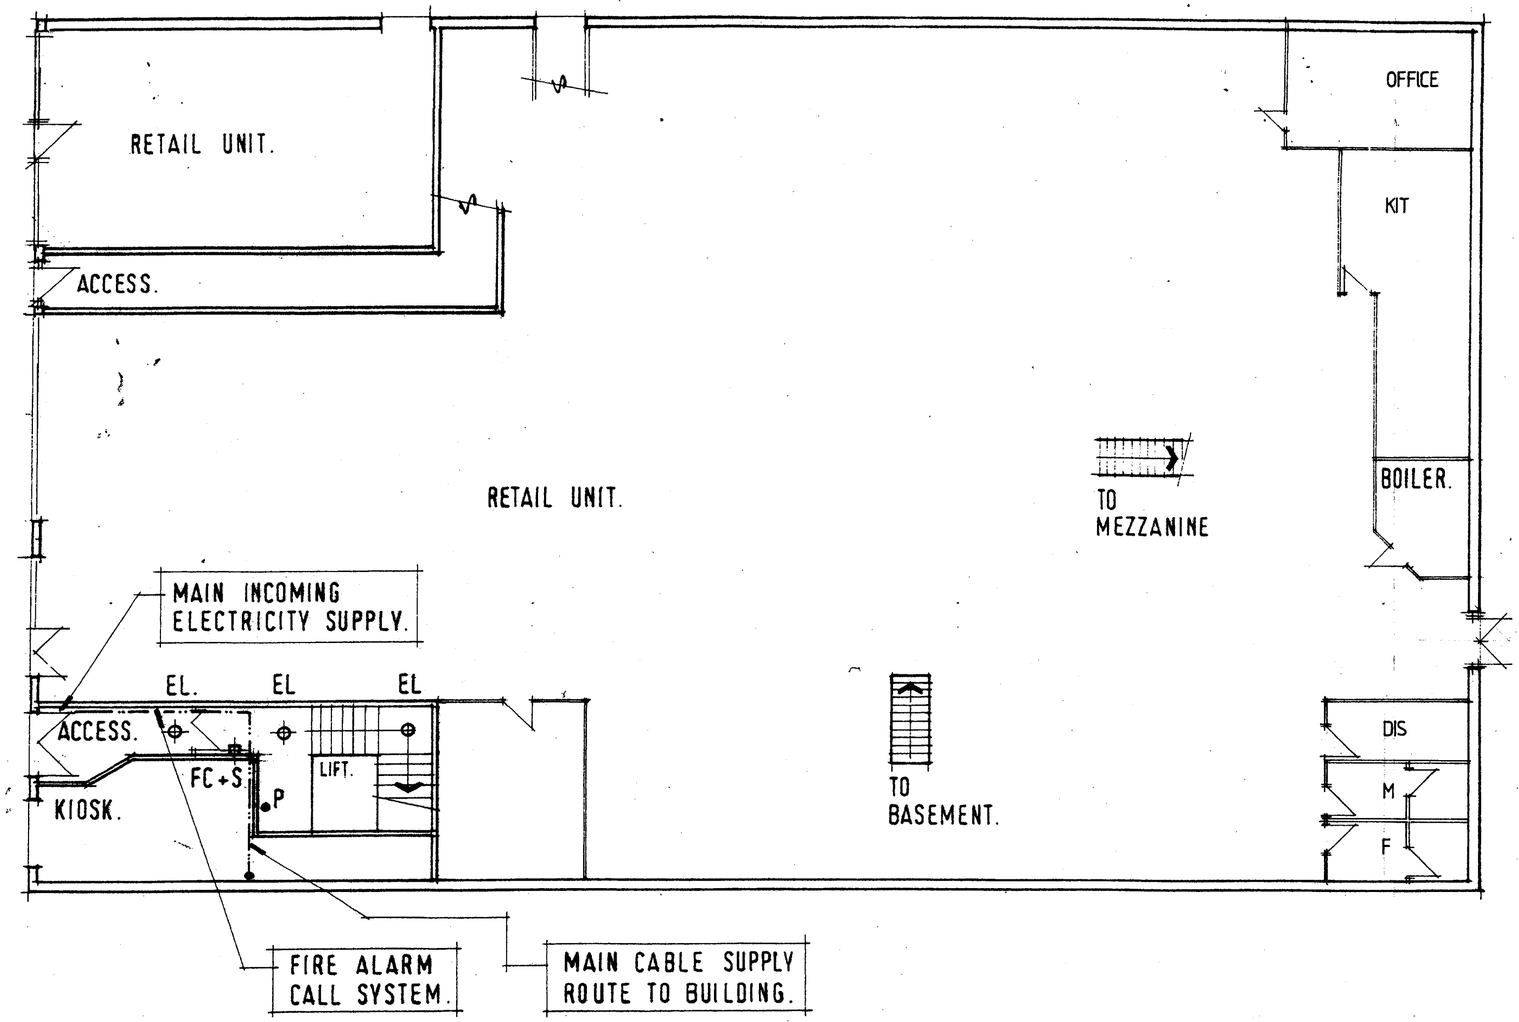



| No: | Revision: | Date: | Initial: |
|---|---|---|---|
| | | | |

ALPHA DESIGN

11 GILDA CRESCENT ROAD ECCLES M30 9AG
TELEPHONE : 061 707 5533

Project: 1-3 Stevenson Square Ancoats Mcr

Title: Ground Floor Layout ( existing )

Scale: 1:100 Date: June 08 Initial: CTH.

Drg. No: 1