
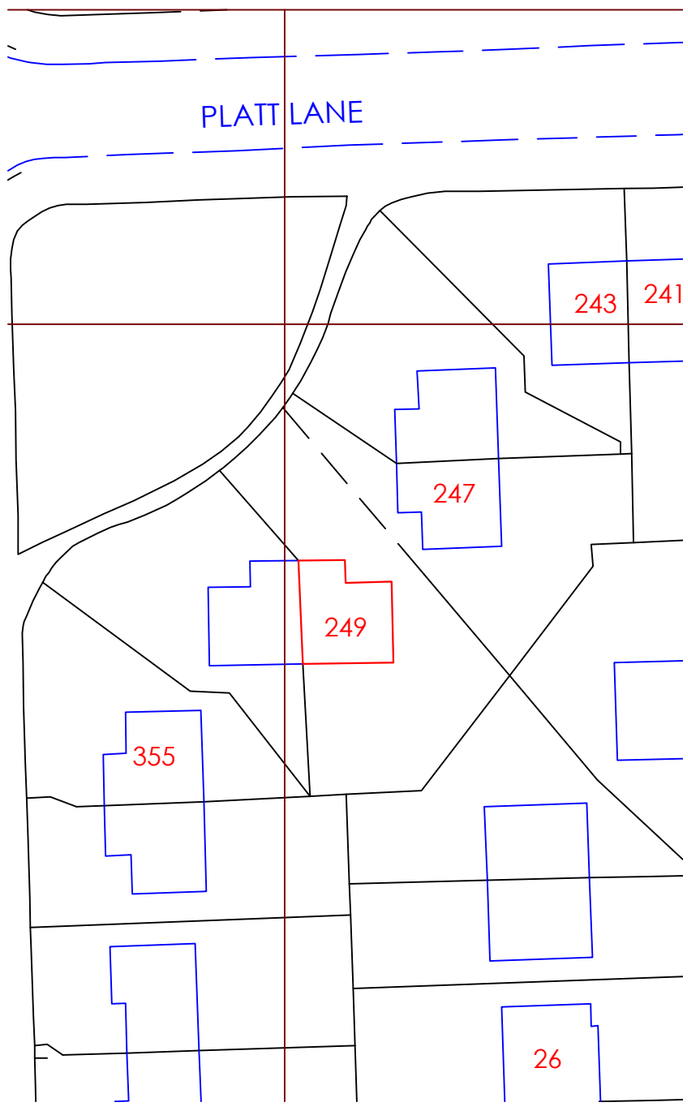


EXISTING SITE PLAN

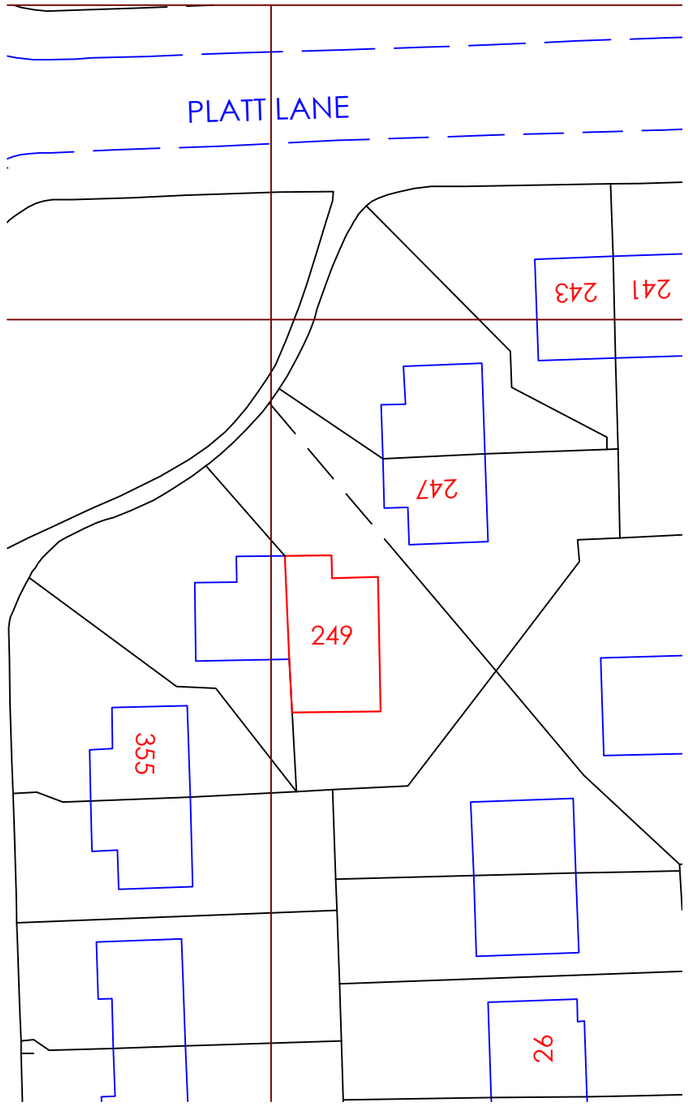

PROPOSED SITE PLAN

NOTES: KEY

FOR PLANNING ONLY



ARCH DESIGNS

B.A.(HONS)ARCHITECTURE

Rev : .. Date: SEP 2013

PROJECT: 249 PLATT LANE
MANCHESTER

TITLE: EXISTING AND PROPOSED SITE PLANS

Scale: 1:500
Date: SEP 2013
Dwg. No: 03

REV	DATE	DESCRIPTION
..	..	.....

Arch Designs. Tel: 07765322511

Project. 249 PLATT LANE