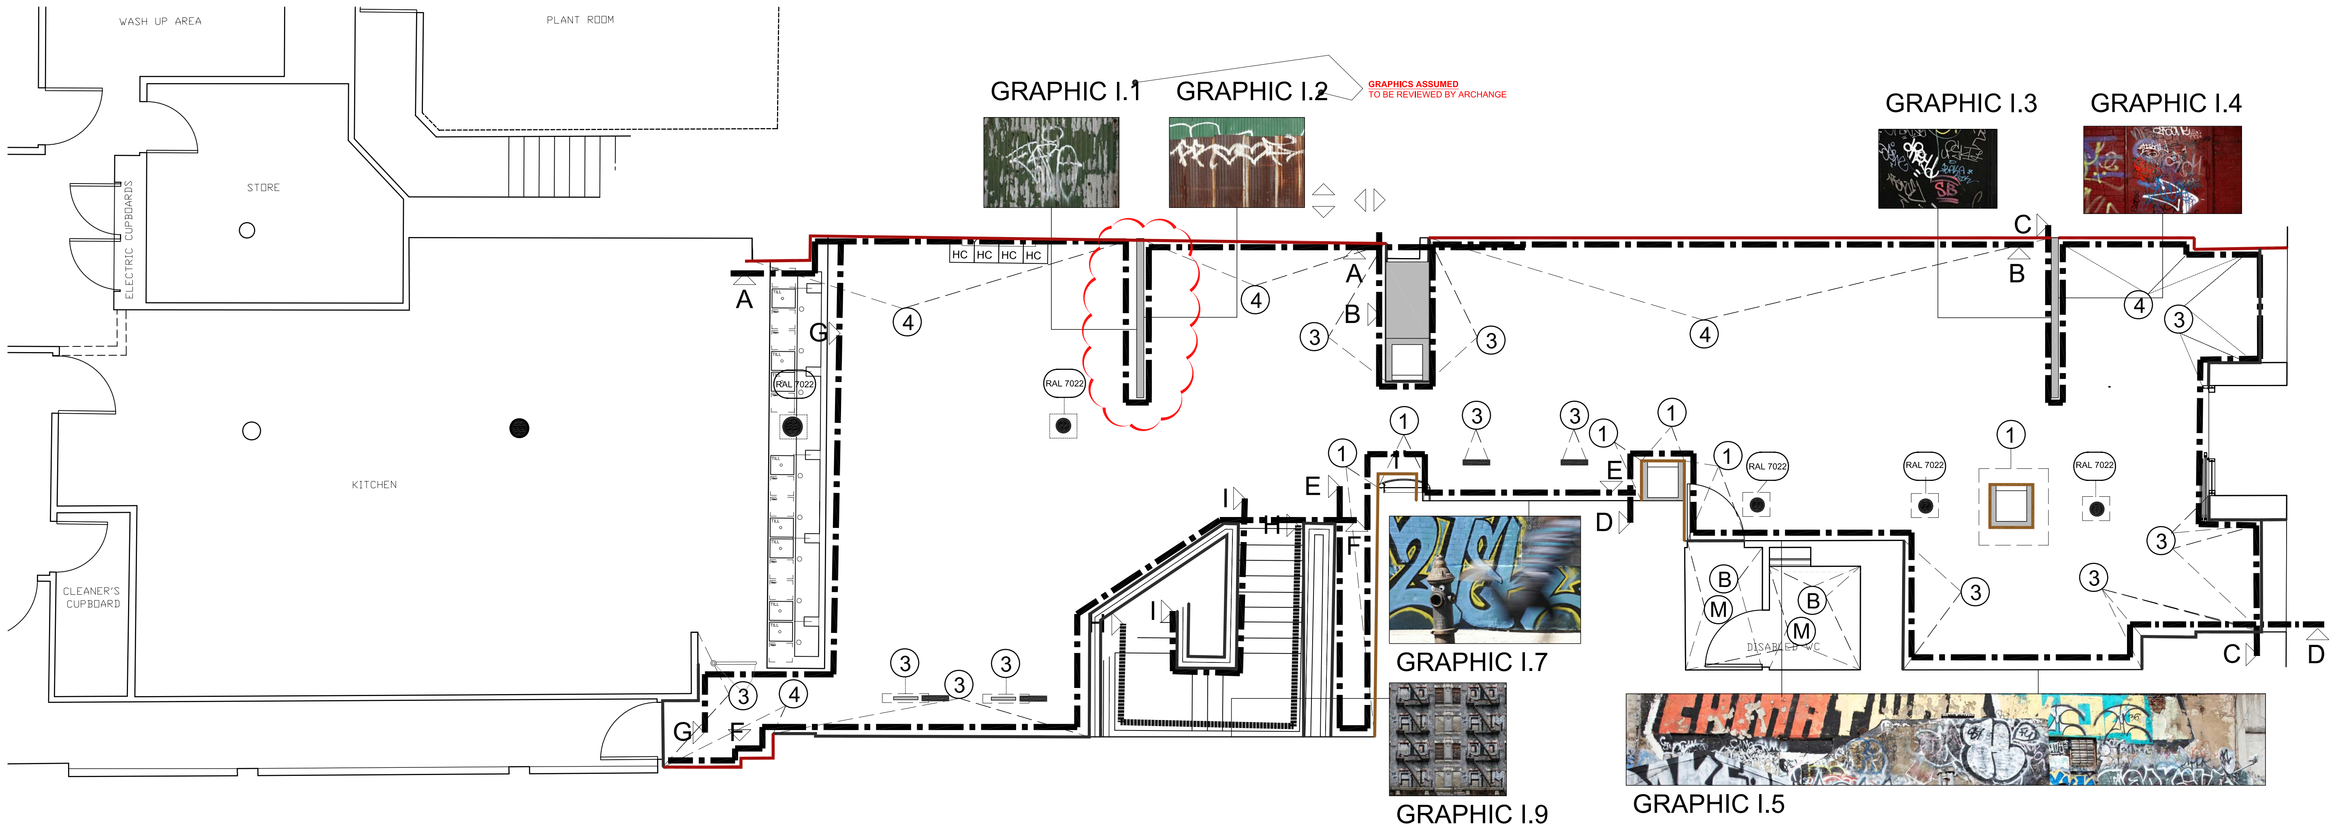

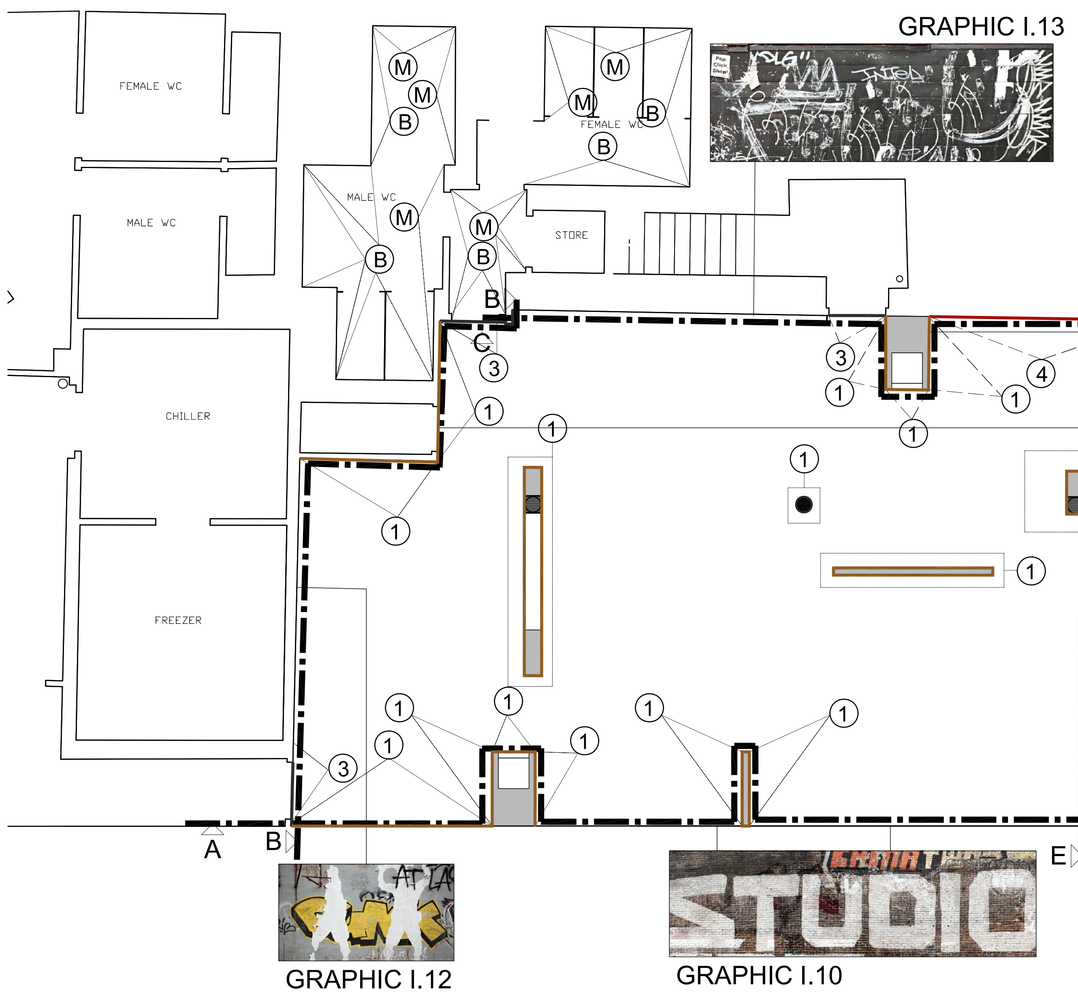

PROPOSED FLOOR & WALL FINISHES PLAN, 1:50

1. BLACK SILICONE TO ALL FLOOR JOINTS (MCD)
2. STD MCD EXTERNAL CORNER DETAIL USED (MCD)
3. ARE CARBORUNDUM STRIPS REQUIRED (RK)
4. STD WALL FINISH IN TOILETS
5. SLATTED SCREEN WITH GRAPHIC EITHER SIDE ADDED. GRAPHICS TBC BY ARCHANGE

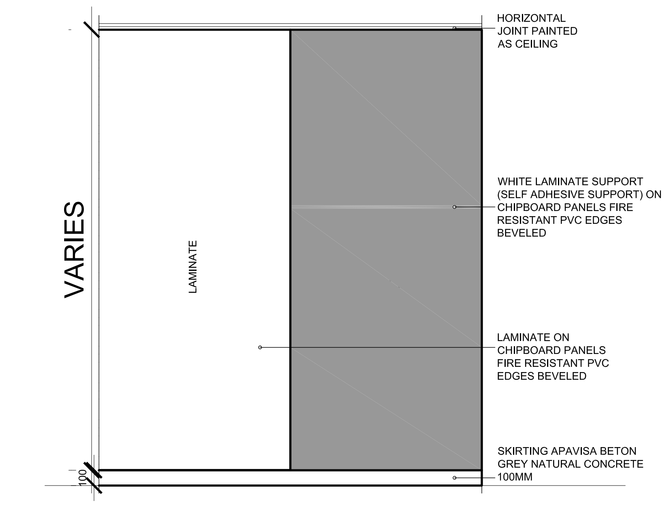

WALL CLADDING 1:20

NOTES

FOR ALL SUPPORTS WITH GRAPHICS, SURFACE MUST BE LEVELED OUT AS TO CREATE A SMOOTH SURFACE, WITHOUT ANY IRREGULARITY OR FLAW.

PROPOSED GRAPHICS ARE NOT THE FINAL VERSION AND ARE SUBJECT TO CHANGE.

WALL FINISHES

REFERENCES	COLOURS	LAMINATE REFERENCES
LAMINATE 1	WOOD	RESOPAL 4344 SMOKED RUSTIC OAK
LAMINATE 2	WHITE	RESOPAL PLAIN COL. 9417-60
LAMINATE 3	BLACK	RESOPAL PLAIN COL. 0901-60
LAMINATE 4	RED	RESOPAL D1440

IMAGES	STUCK ON WHITE LAMINATE SUPPORT

SKIRTINGS	REFERENCES
WALLS	APAVISA BETON GREY NATURAL 1H=10cm
DOORS	BRUSHED STAINLESS STEEL 1H=10 cm
STAIRS	APAVISA BETON GREY NATURAL 1H=10cm
WINDOW FRAME	PAINT GREY ANTRACITA RAL 7022 MATT

ANY SURFACE ONTO WHICH GRAPHICS ARE TO BE APPLIED, MUST BE FULLY PREPARED TO ENSURE THAT THEY PROVIDE A FLAT STRUCTURE WITHOUT IRREGULATY OR FLAW.

Wall Notes:
All finishes to be fixed in accordance with the manufacturer specification.

All laminates to be fully balanced, panels to be split equally over length of wall.(V butt jointed with biscuits and edge of profiles as seperate detail, U channel to base, arrow head profile to corners, seperating bar to horizontal joins and skirting).

All new wall, column, stall riser finishes to have 100MM Abet compact Grey 867 skirting laminate board, see section detail.

WC Wall Tiles:
300x300mm Glazed Ceramic wall tiles to toilets and lobbies, overtiled existing walls full height.Proprietary stainless steel corner trims,.
Grey Grout to Black Walls & Black Silicone to Floor,
White Grout to White Walls & Black Silicone to Floor,

(B)	Black Tile	300 x 300 cm Pisa Nero (Black)
(M)	Off White Tile	300 x 300 cm Bianco (off White)
		Vogue Ceramics, Oaklands House Ridgeacre Road, West Bromwich West Midlands. Tel: 0121 553 4255 Fax:0121 553 4377

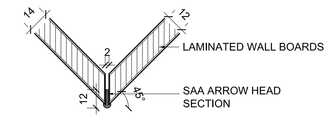

EXTERNAL CORNER DETAIL, 1:2

YELLOW TILES TO BE REPLACED WITH BLACK TILES (TO MATCH EXISTING BLACK TILES)

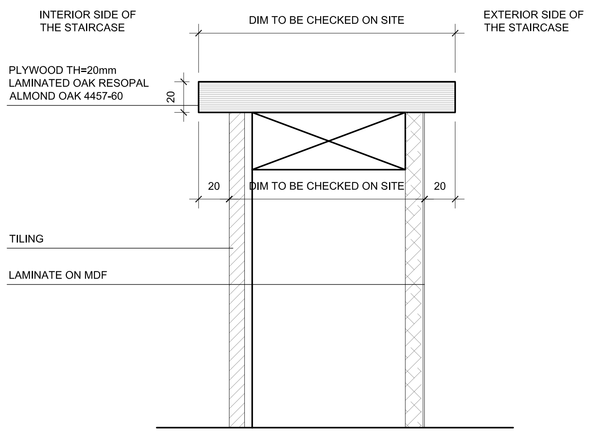

STAIRCASE CAPPING DETAIL 1:2

WALL LAMINATE DETAILS 1:2

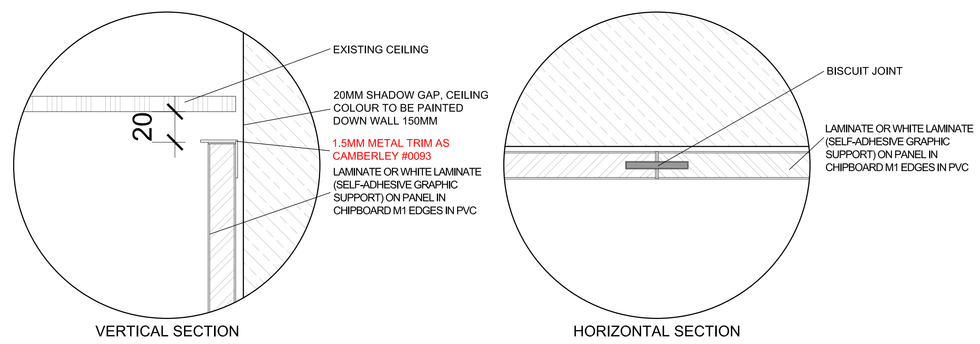

LIM EXTREME

REV.	DATE	DRAWING REVISIONS	BY	CHECKED

GENERAL NOTES:
All works are to be undertaken in accordance with the Building Regulations and all relevant British Standards.
All proprietary materials and products are to be used only in accordance with the manufacturers recommendations.
All dimensions to be checked on site prior to construction.

PROPOSED DEVELOPMENT AT: ST ANNS SQUARE, MANCHESTER — STORE No.: 1076

ON BEHALF OF: McDonald's Restaurants Ltd

DRAWING TITLE: FINISHES PLAN

DRAWN BY	CHECKED BY	DRAWING No.	REV. No.
JS	DF	4643_1076_52	-
SCALE & SIZE: 1:50@A0	DATE: 21.07.11		

AEW Architects
Century Building
Tunsgate Plaza
Manchester M3 4EN
t: +44 (0) 161 214 4224
f: +44 (0) 161 214 4277