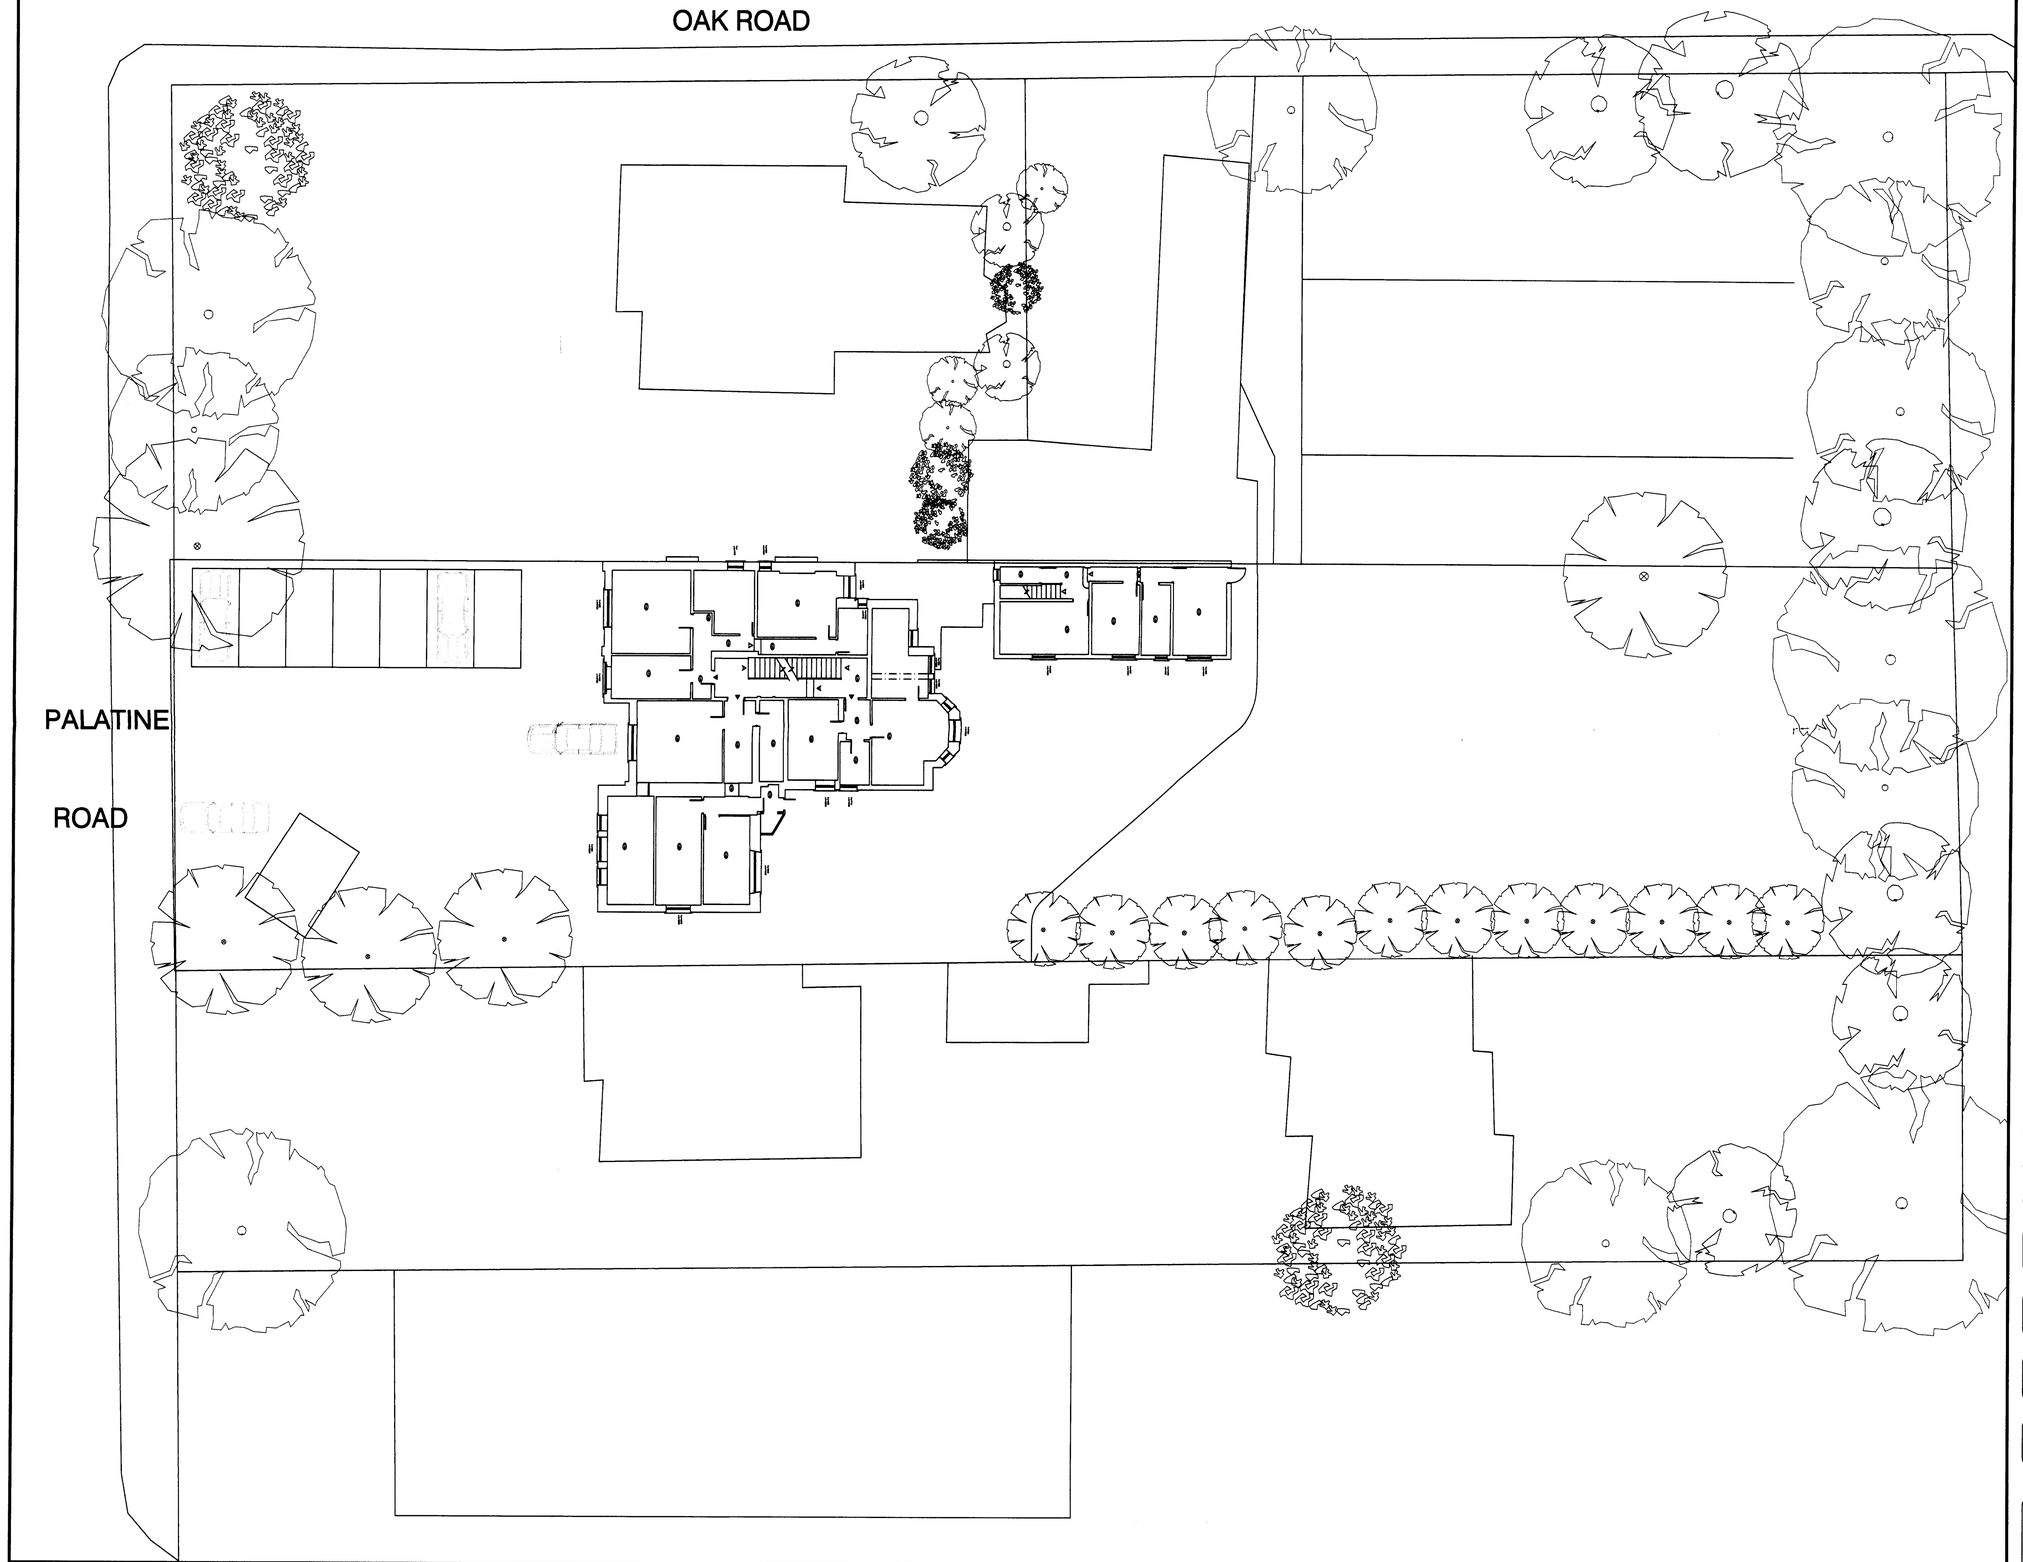


EXISTING FIRST FLOOR PLAN

Where dimensions are not given,drawings must not be scaled and the matter referred to the Architect.
In the event of any detail or dimensional conflict between drawings, the matter must be referred to the Architect for clarification. Do not scale from this drawing.

This drawing is not to be copied or disclosed by or to any unauthorised persons without the prior written consent from Urbane Forms Ltd .

Notes

PLANNING
ACK'D
REF. No
RECD 12 JUN 2008
L
M
M
ENG.

A	Issue For Planning	11-03-2008 RJL

Status: PLANNING
Drawn: JA
Date: 19 Dec 2007
Scale @ A1: 1:150
Review:
Client: Caspian Construction
Project: Residential
55 Palatine Road
Drawing Number: 07014, (0-)06A
CAD File
Drawing Title: Existing First Floor Plan

URBANE FORMS
architects designers project managers
57 Princess Street
Manchester
M2 4EQ
T : +44(0)161 236 0688
F : +44(0)161 236 0690
E : info @urbaneforms.com
www.urbaneforms.com