
20 Gresty Avenue, Peel Hall, Manchester M22 5JP

General notes:
Do not scale the drawing.
All dimensions to be checked on site prior to commencement of work
Any discrepancy shall be reported and resolved prior to work commencing
This drawing is to be read in conjunction with all associative drawings and specifications relating to this project
Drawing must not be copied/ reproduced without prior written consent with copyright reserved to ADC

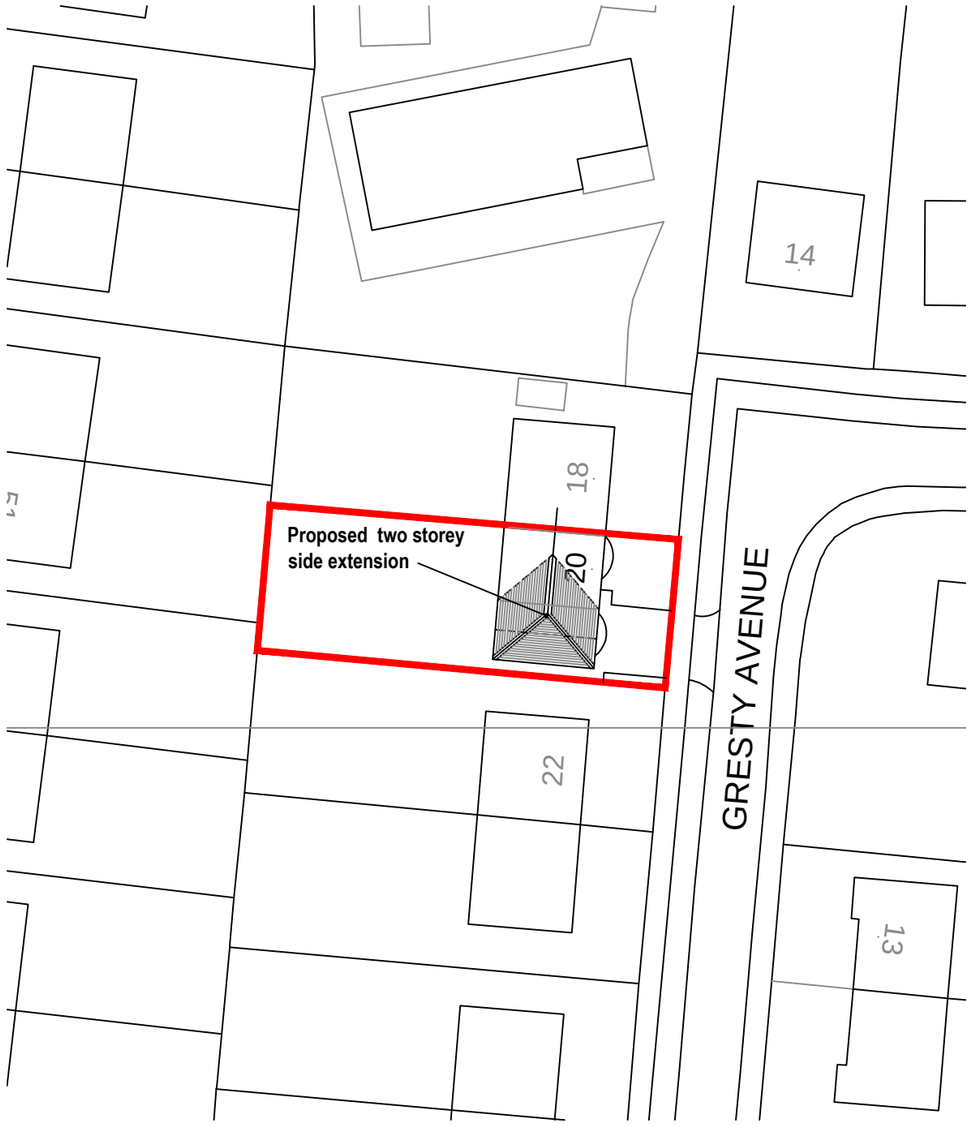

Block Plan
Scale 1:500



Location Plan
Scale 1:1250



Client :
Mr L Kelly and Ms L Addie

Project :
20 Gresty Avenue, Peel Hall,
Manchester M22 5JP

Drawing :
BLOCK AND LOCATION PLANS

Job No : 013.12	Date : 19.03.12	Paper size : A3
Drwg No : 001.BLP	Rev : -	Scale : 1:500,1:1250
Drawn by : DJC	Status :	PLANNING

ADC
LINK HOUSE
273 CROWN LANE
HORWICH
BOLTON
BL6 5HY
TEL : 01204 675550
ARCHITECTURAL DESIGN CONSULTANCY