5cm

5cm

© A.P.E. Design
A.P.E. Design shall have no responsibility for any use made of this document other than for that which it was prepared and issued.

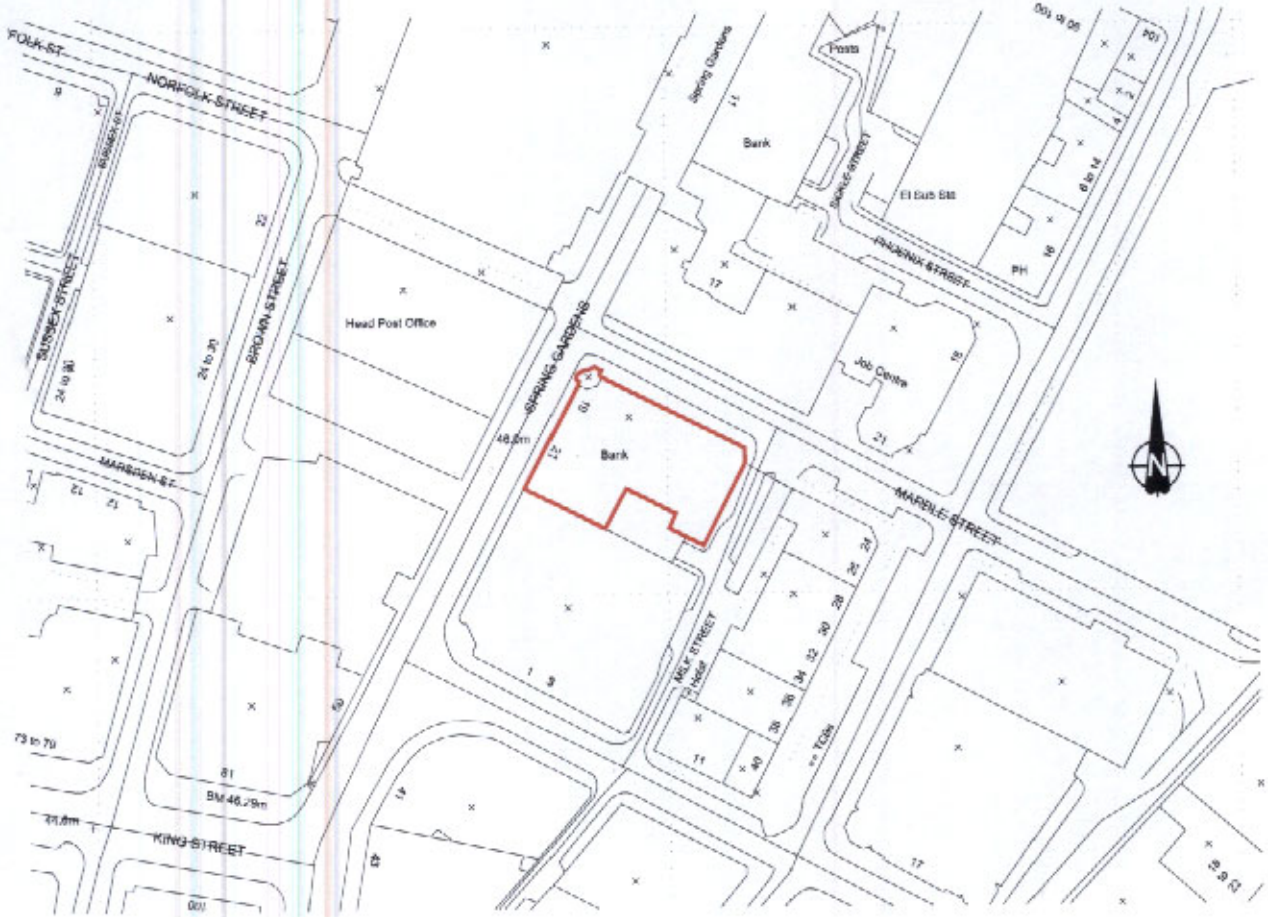

LOCATION PLAN
SCALE 1:1250

PLANNING

PLANNING
ACK'D
REPLIED
RECD 11 FEB 2008
FOR RECD | DA
M
M
M
FOR ACTION
M

Rev	Details	Date	Signed

A.P.E. Design
Chadwick House
Birchwood Park
Warrington
WA3 6FW
Tel: 01925 855017
Fax: 01925 855044
www.ape-uk.co.uk

Client
MAGNUS

Project
19 - 21 SPRING GARDENS
MANCHESTER

Title
LOCATION PLAN

Date: **JAN '08**
Scale @ A4: **1:1250**
Job. No: **APE116**
Drawn: **JM**
Checked: **JHM**
Approved: **JHM**
Drg. No: **(200)A901**
Revision: **P1**

© A.P.E. DESIGN - CAD ORIGINAL - NOT TO BE MODIFIED BY HAND

\\Apesrv01\public\~JOBS\APE116 MAG Tootal House\13.00 Drawing Registers & Drawings\13.01 APE Drawing Register & Drawings\13.01.02 Preliminary\APE116_(200)A901_Location Plan.dwg, 05/02/2008 10:09:40