| PURPOSE OF ISSUE | discussion |
|---|---|


- Figured dimensions to be followed in preference to scale
- All dimensions shall be verified by the Contractor(s) on site prior to work commencing and relevant orders being placed.
- Any discrepencies to be brought to the attention of the Contract Administrator for instructions prior to proceeding.
- this drawing is the copyright of the Architect

zone A 566 car space

zone B 81 car space

zone C 205 car space

Total of 852 car spaces
including 101 disabled spaces

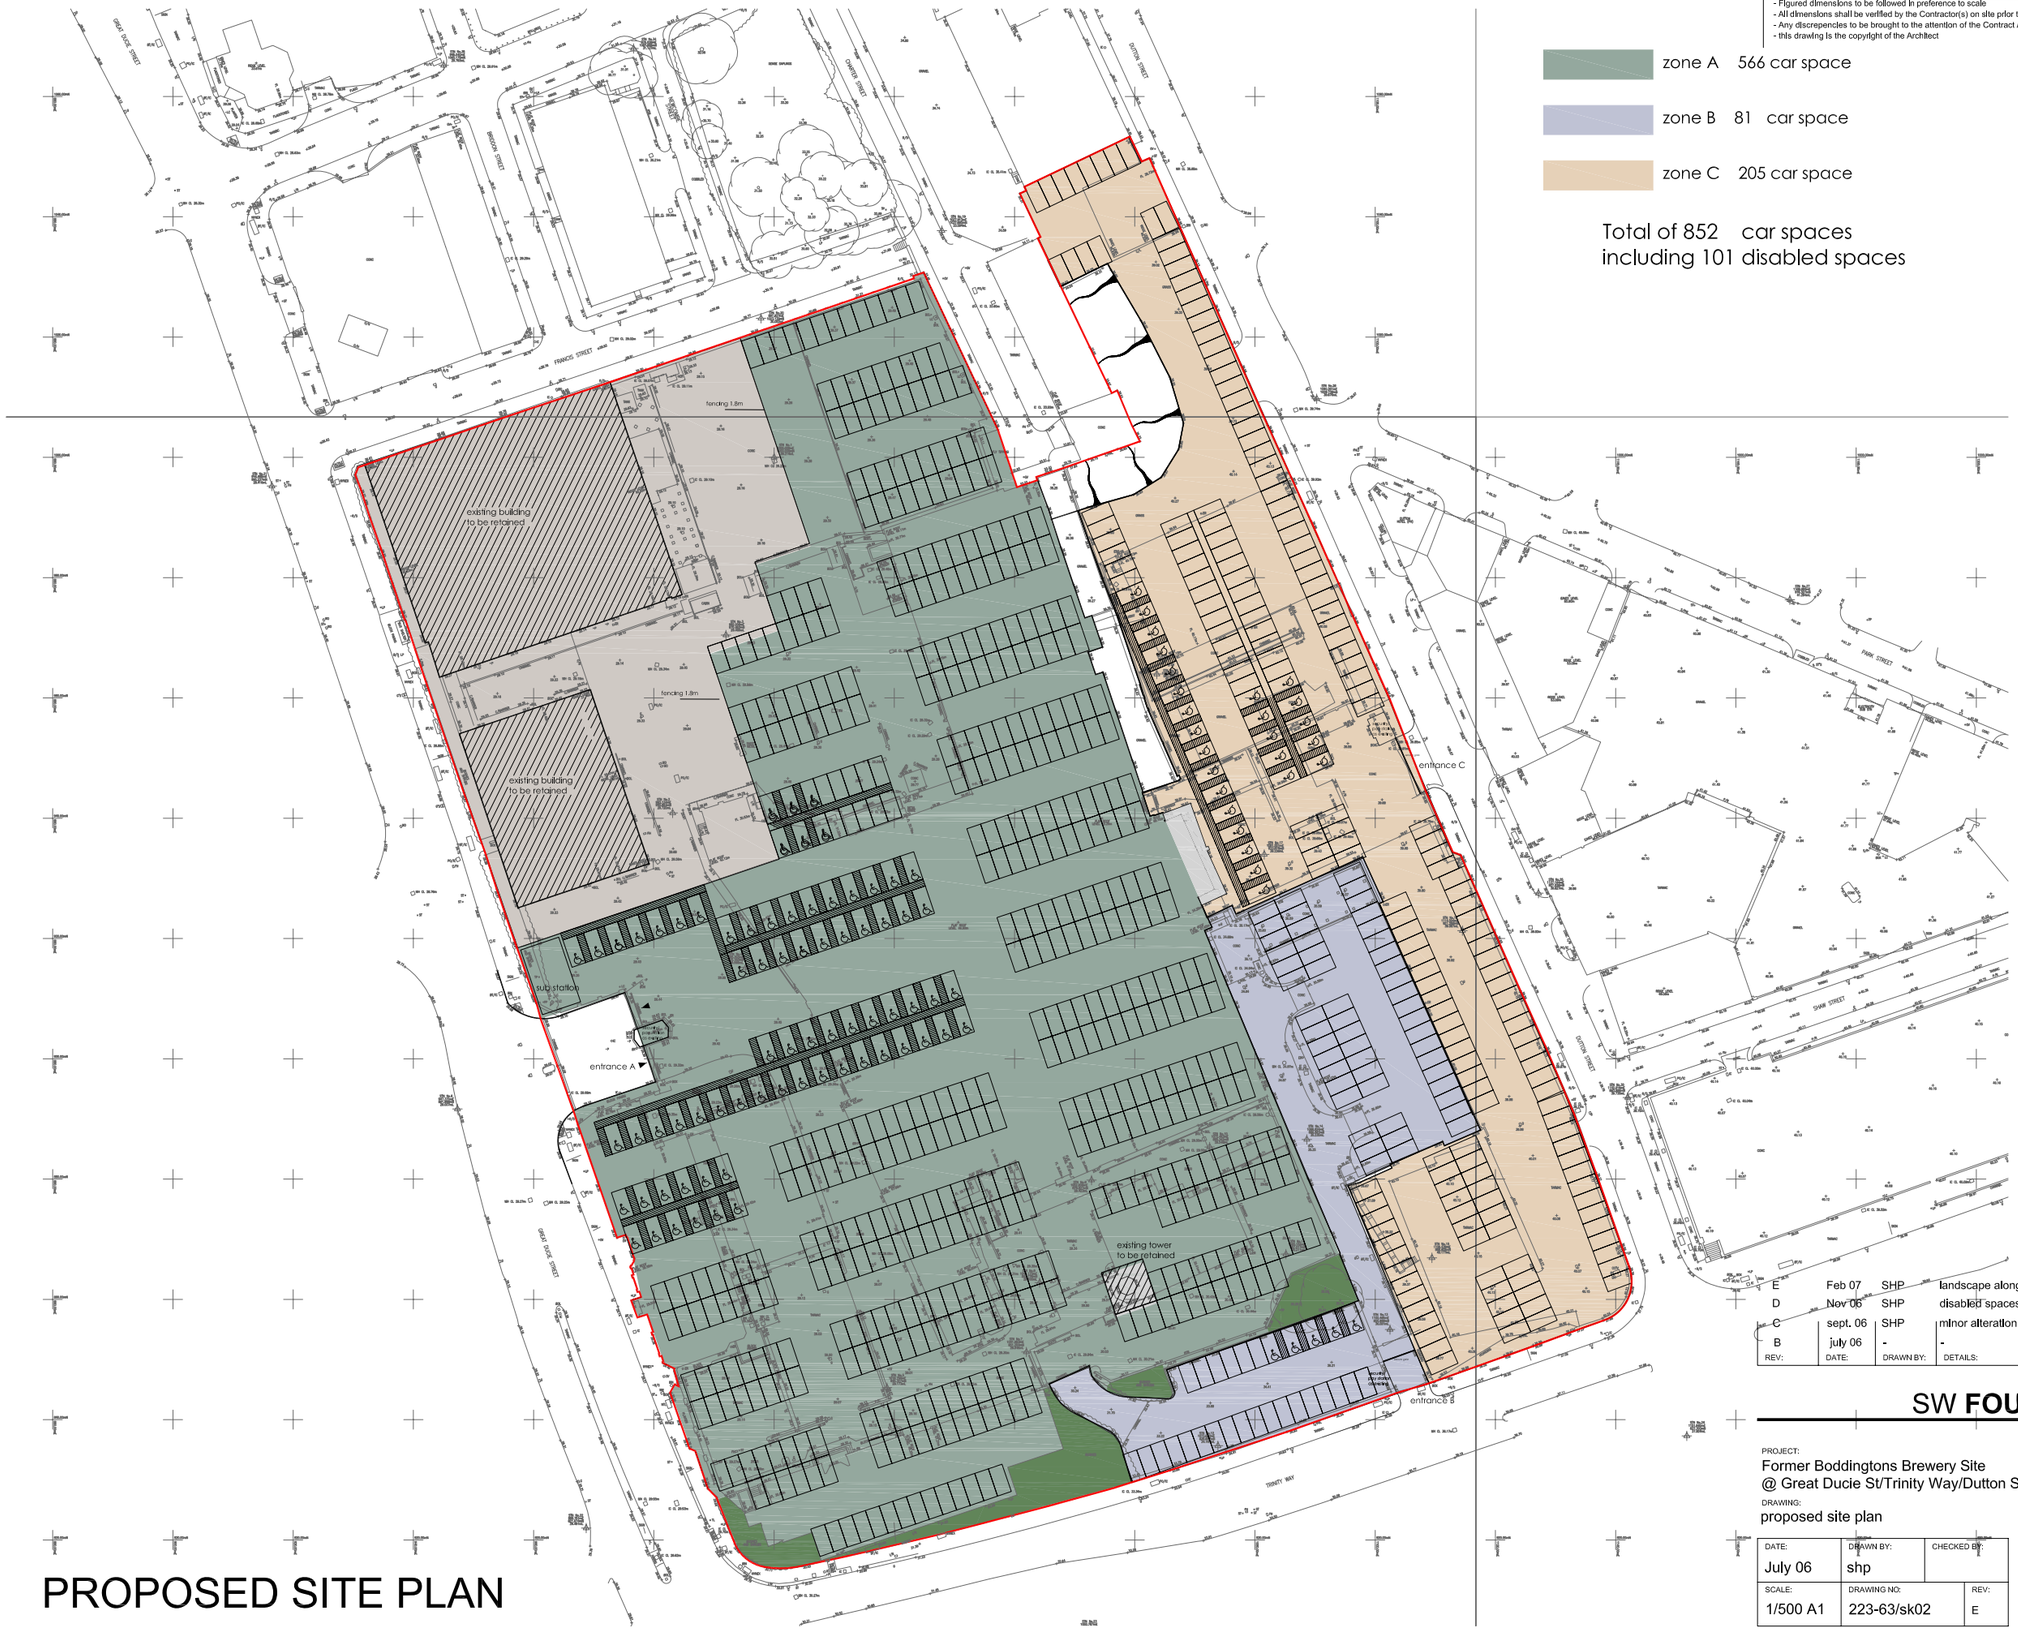


# PROPOSED SITE PLAN

| REV: | DATE: | DRAWN BY: | DETAILS: |
|---|---|---|---|
| E | Feb 07 | SHP | landscape along Trinity way retained |
| D | Nov 06 | SHP | disabled spaces increased to %12 of total |
| C | sept. 06 | SHP | minor alteration to car park layout |
| B | july 06 | - | - |


SW **FOULKES** ARCHITECTS

Withington House
160-164 Wellington Road
Withington
Manchester
United Kingdom
M20 3FU

T: +44 (0)161 434 4192
F: +44 (0)161 445 9820
info@swfoulkesarchitects.com
www.swfoulkesarchitects.com


PROJECT:
Former Boddingtons Brewery Site
@ Great Ducie St/Trinity Way/Dutton St

DRAWING:
proposed site plan

| DATE: | DRAWN BY: | CHECKED BY: | |
|---|---|---|---|
| July 06 | shp | | |
| SCALE: | DRAWING NO: | | REV: |
| 1/500 A1 | 223-63/sk02 | | E |