NOTE
ALL DIMENSIONS TO BE CHECKED ON SITE
RESTRICTED HEADROOM AGREED WITH CLIENT

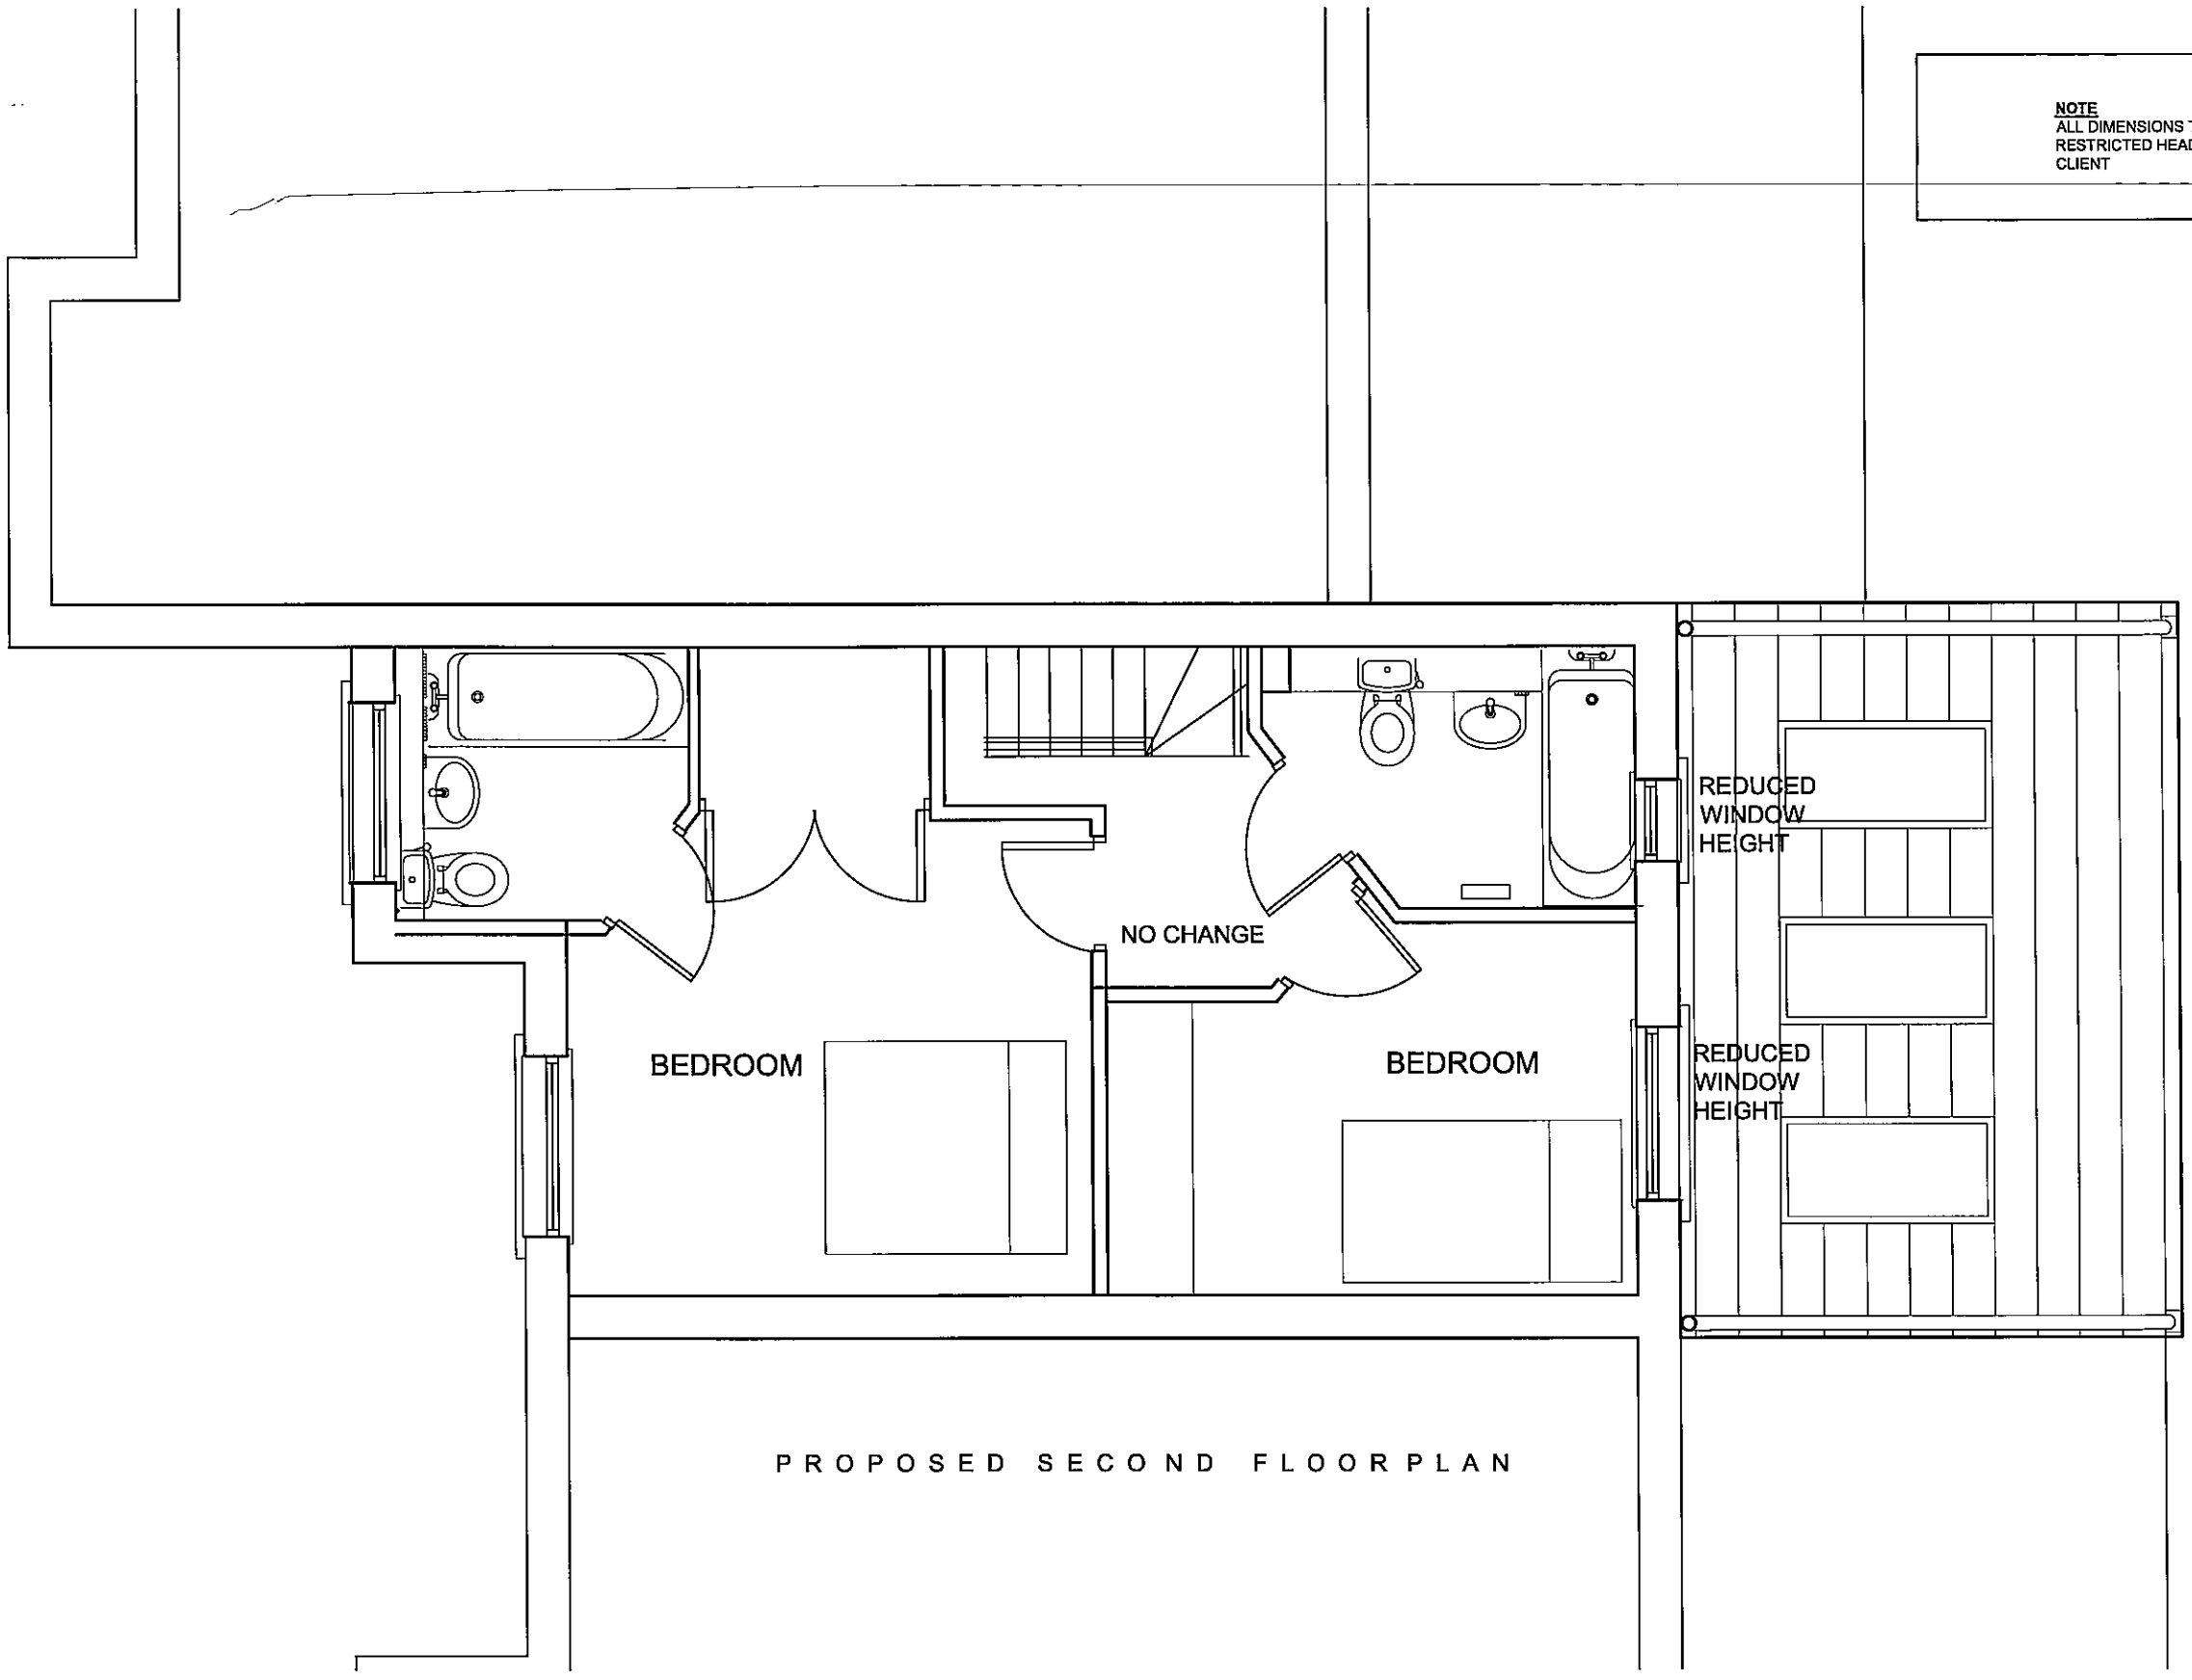

PROPOSED SECOND FLOOR PLAN

ARCHITECTURAL CONSULTANTS

5 Scarisbrick Avenue. Didsbury. M20 6EU. Tel:- 0161 4454896 - 07511908852 Justin.d@virgin.net

CLIENT	CONTRACT	DRAWING	DATE	SCALE	DRAWING NO.	Drawn
DAVID HESKETH	7 EVANS CLOSE DIDSBURY MANCHESTER M20 2SQ	PLANS AS PROPOSED SECOND FLOOR	JULY 2013	1:50	AC-163-006 REV A	JD Checked



NOTE
ALL DIMENSIONS TO BE CHECKED ON SITE
RESTRICTED HEADROOM AGREED WITH CLIENT

PROPOSED REAR ELEVATION

ARCHITECTURAL CONSULTANTS

5 Scarisbrick Avenue. Didsbury. M20 6EU. Tel:- 0161 4454896 - 07511908852 Justin.d@virgin.net

CLIENT	CONTRACT	DRAWING	DATE	SCALE	DRAWING NO.	Drawn
DAVID HESKETH	7 EVANS CLOSE DIDSBURY MANCHESTER M20 2SQ	PROPOSED REAR ELEVATION	JULY 2013	1:50	AC-163-008 REV A	JD Checked

NOTE
ALL DIMENSIONS TO BE CHECKED ON SITE
RESTRICTED HEADROOM AGREED WITH CLIENT

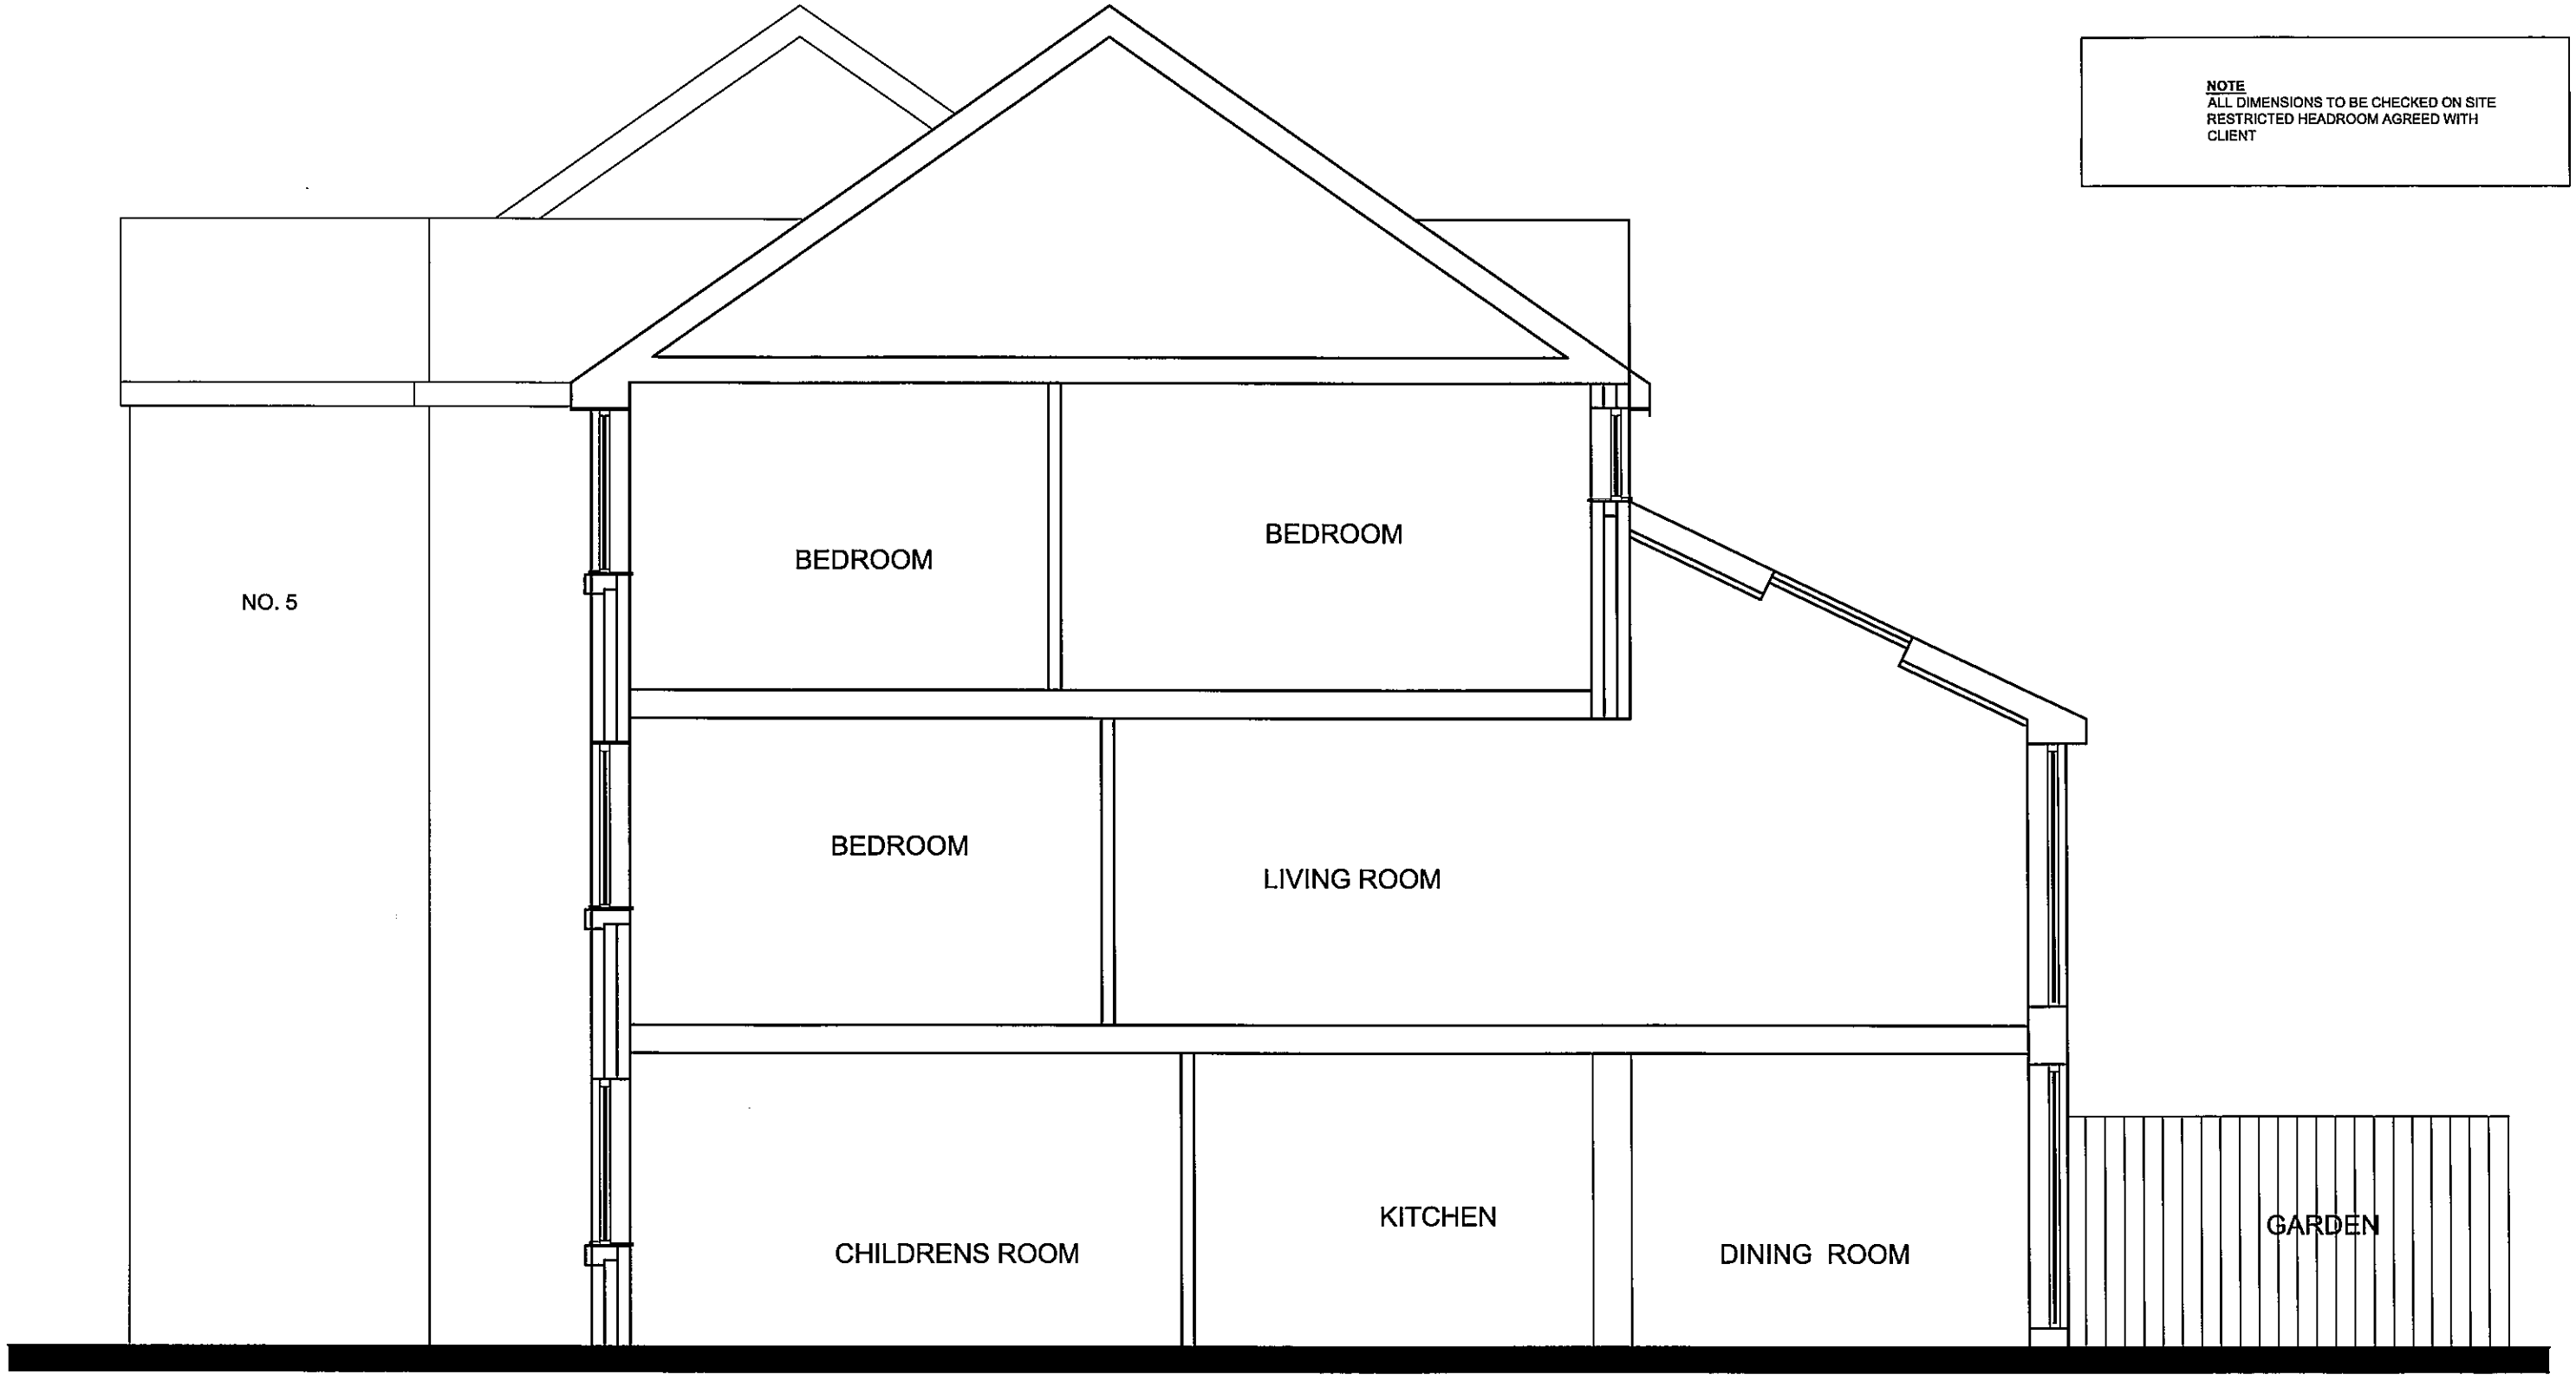

EXISTING SECTION

ARCHITECTURAL CONSULTANTS

5 Scarisbrick Avenue. Didsbury. M20 6EU. Tel:- 0161 4454896 - 07511908852 Justin.d@virgin.net

CLIENT	CONTRACT	DRAWING	DATE	SCALE	DRAWING NO.	Drawn
DAVID HESKETH	7 EVANS CLOSE DIDSBURY MANCHESTER M20 2SQ	PROPOSED SECTION	JULY 2013	1:50	AC-163-010 REV A	JD Checked

NOTE
ALL DIMENSIONS TO BE CHECKED ON SITE
RESTRICTED HEADROOM AGREED WITH CLIENT

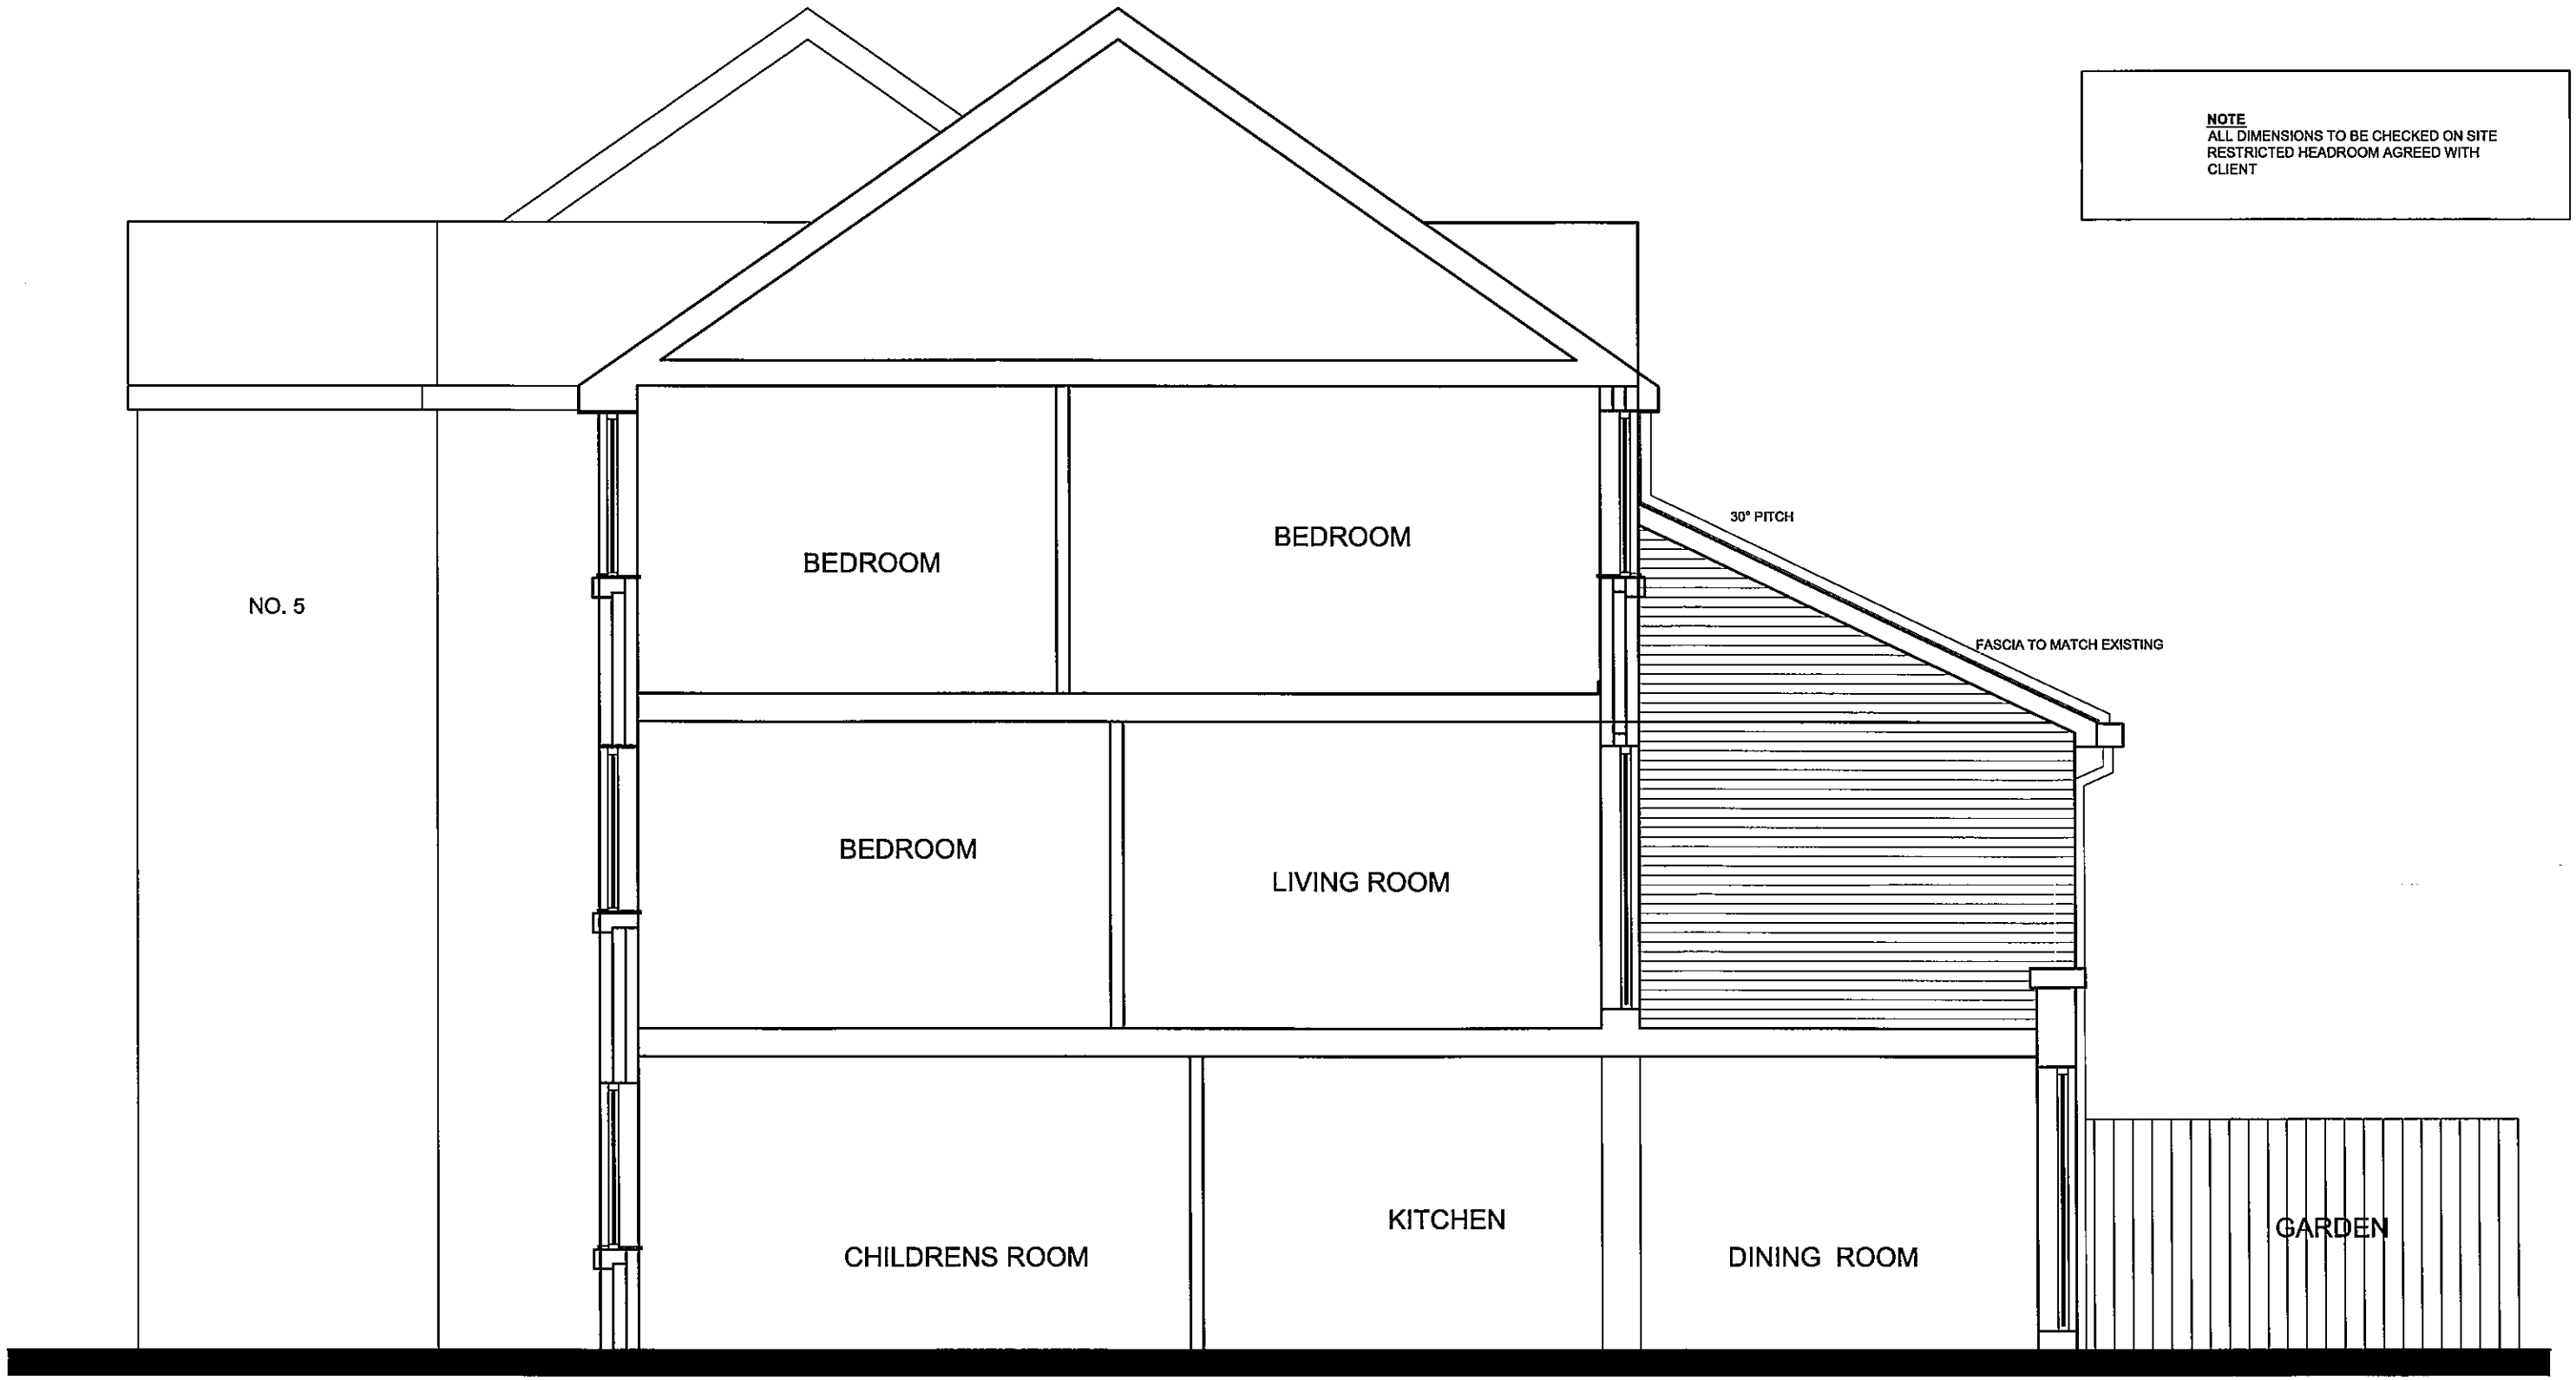

PROPOSED SIDE ELEVATION

ARCHITECTURAL CONSULTANTS

5 Scarisbrick Avenue. Didsbury. M20 6EU. Tel:- 0161 4454896 - 07511908852 Justin.d@virgin.net

CLIENT	CONTRACT	DRAWING	DATE	SCALE	DRAWING NO.	Drawn
DAVID HESKETH	7 EVANS CLOSE DIDSBURY MANCHESTER M20 2SQ	PROPOSED SIDE ELEVATION	JULY 2013	1:50	AC-163-012 REV A	JD Checked

NOTE
ALL DIMENSIONS TO BE CHECKED ON SITE
RESTRICTED HEADROOM AGREED WITH CLIENT

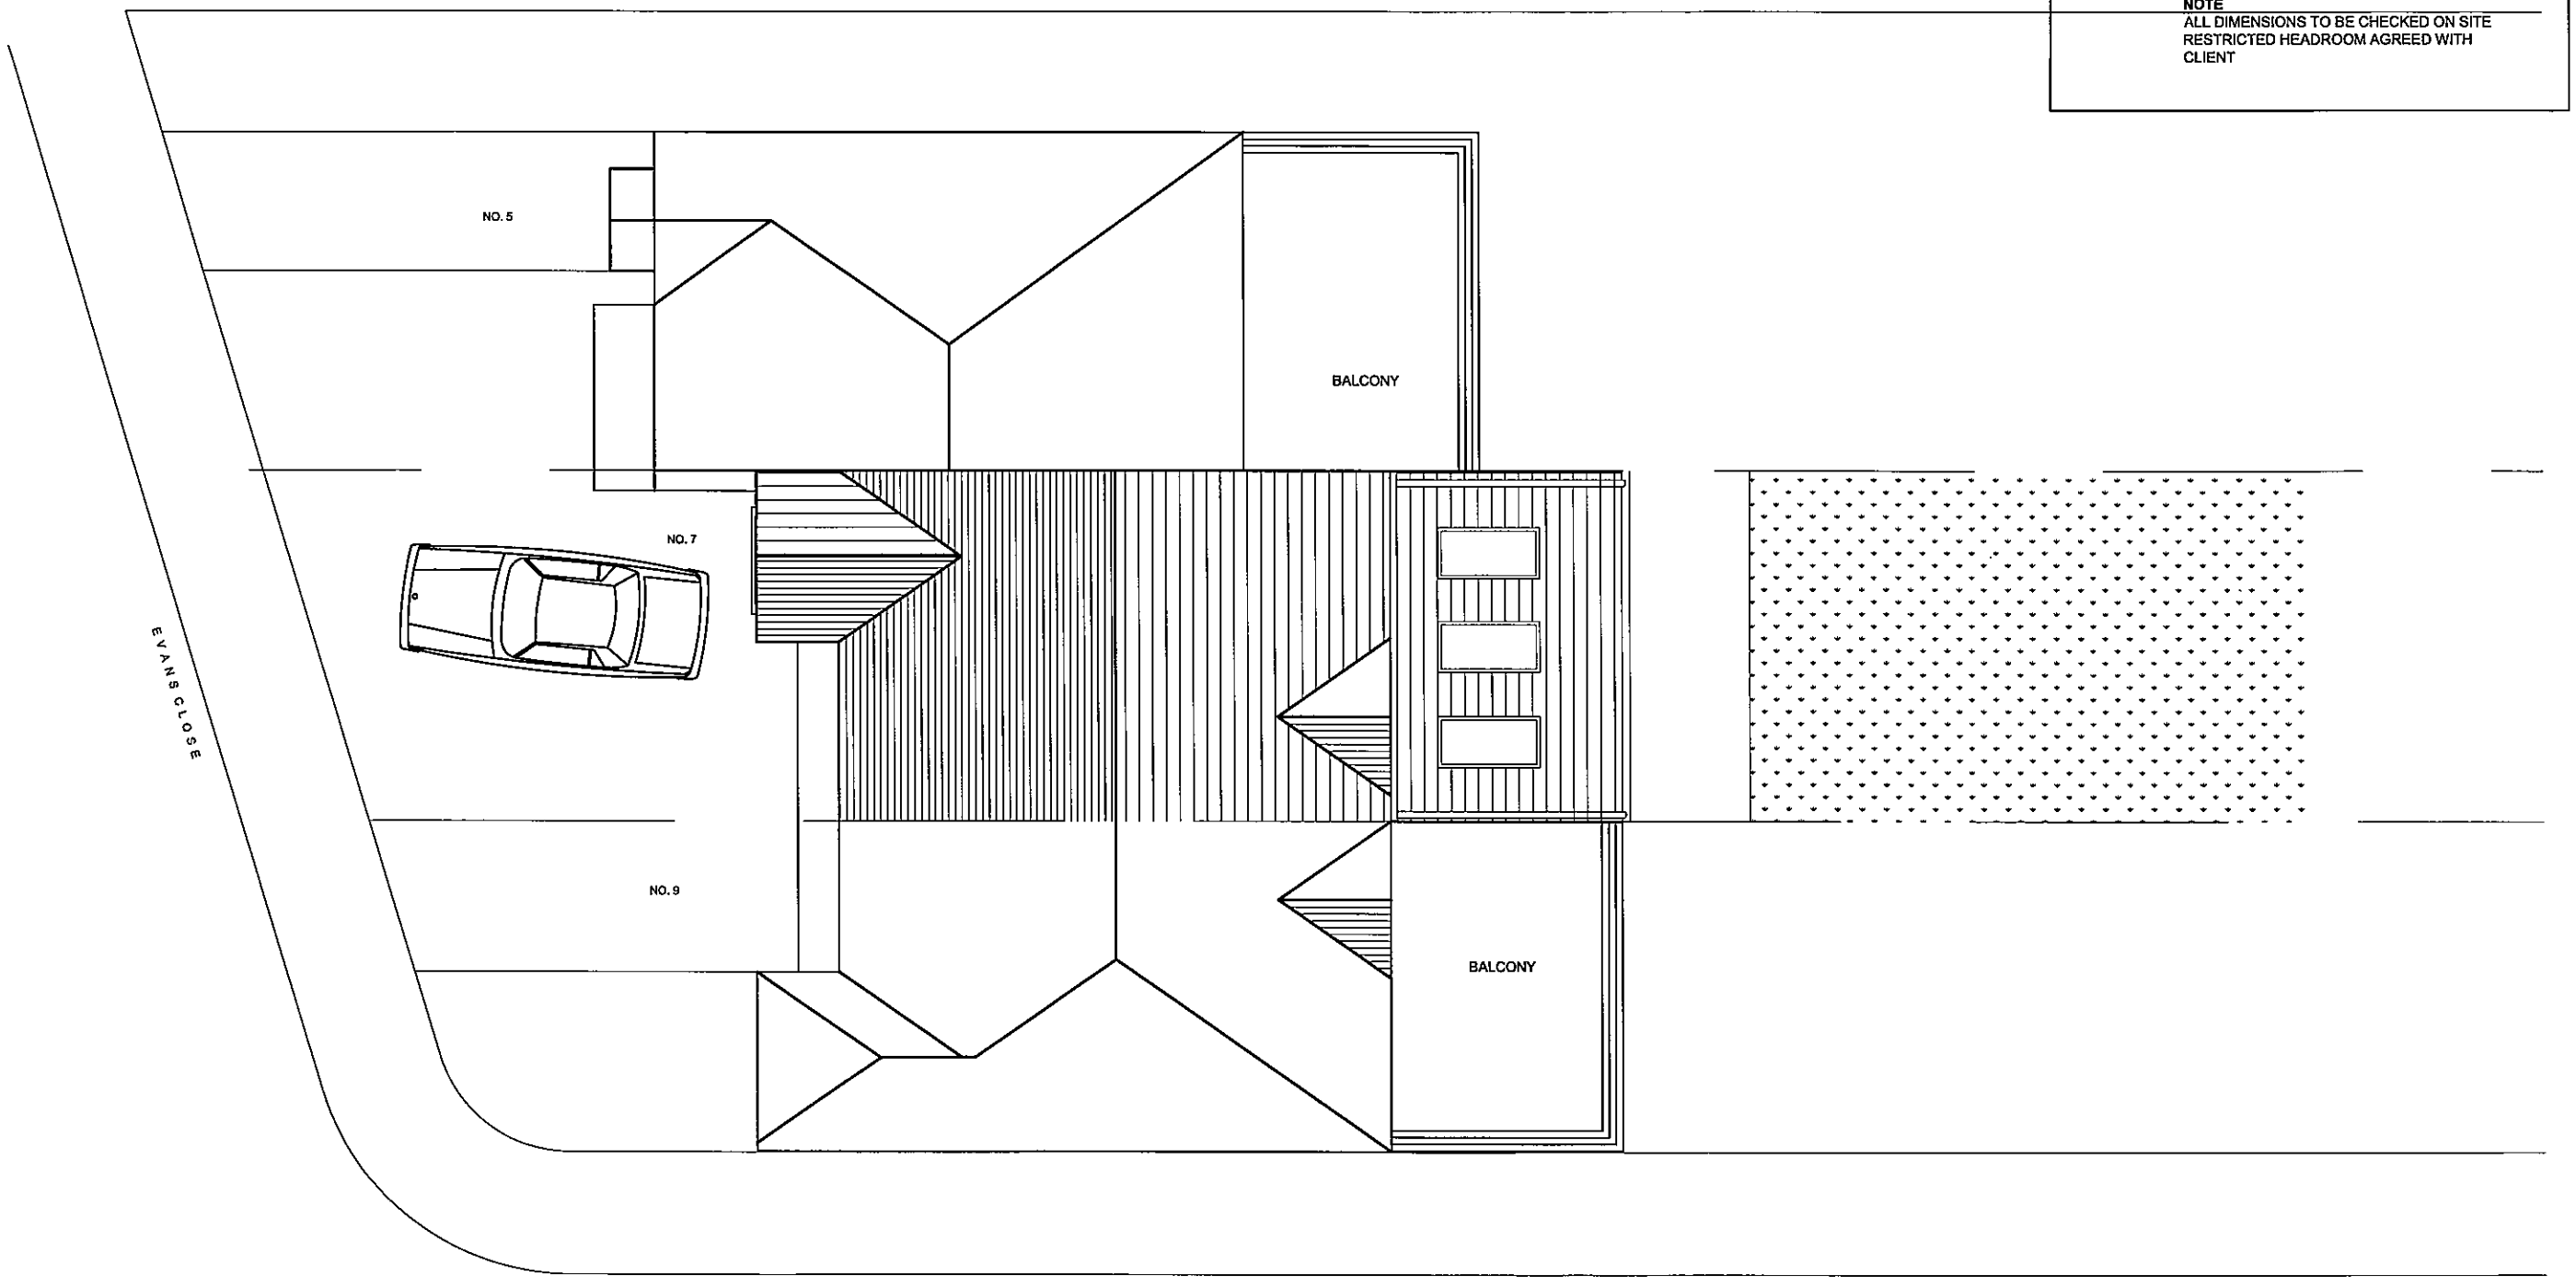

ARCHITECTURAL CONSULTANTS

5 Scarisbrick Avenue. Didsbury. M20 6EU. Tel:- 0161 4454896 - 07511908852 Justin.d@virgin.net

CLIENT	CONTRACT	DRAWING	DATE	SCALE	DRAWING NO.	Drawn
DAVID HESKETH	7 EVANS CLOSE DIDSBURY MANCHESTER M20 2SQ	PROPOSED ROOF PLAN	JULY 2013	1:100	AC-163-013 REV A	JD Checked