

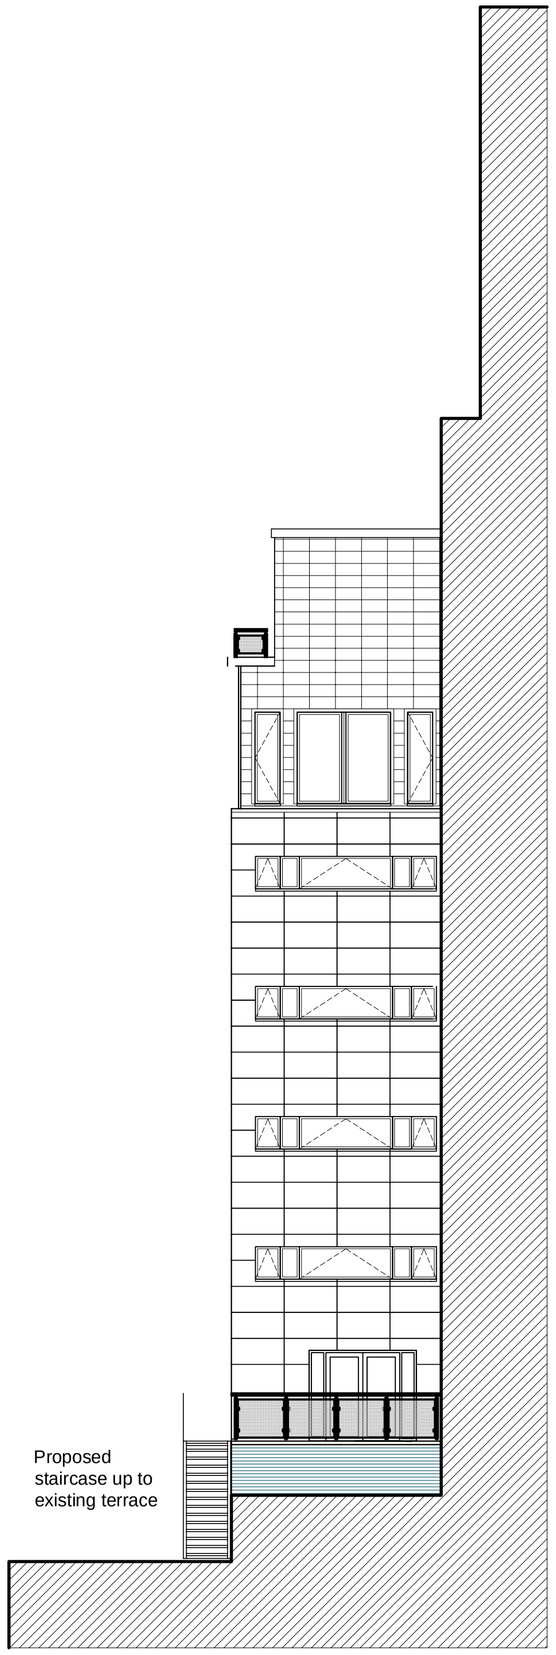


South-west elevation

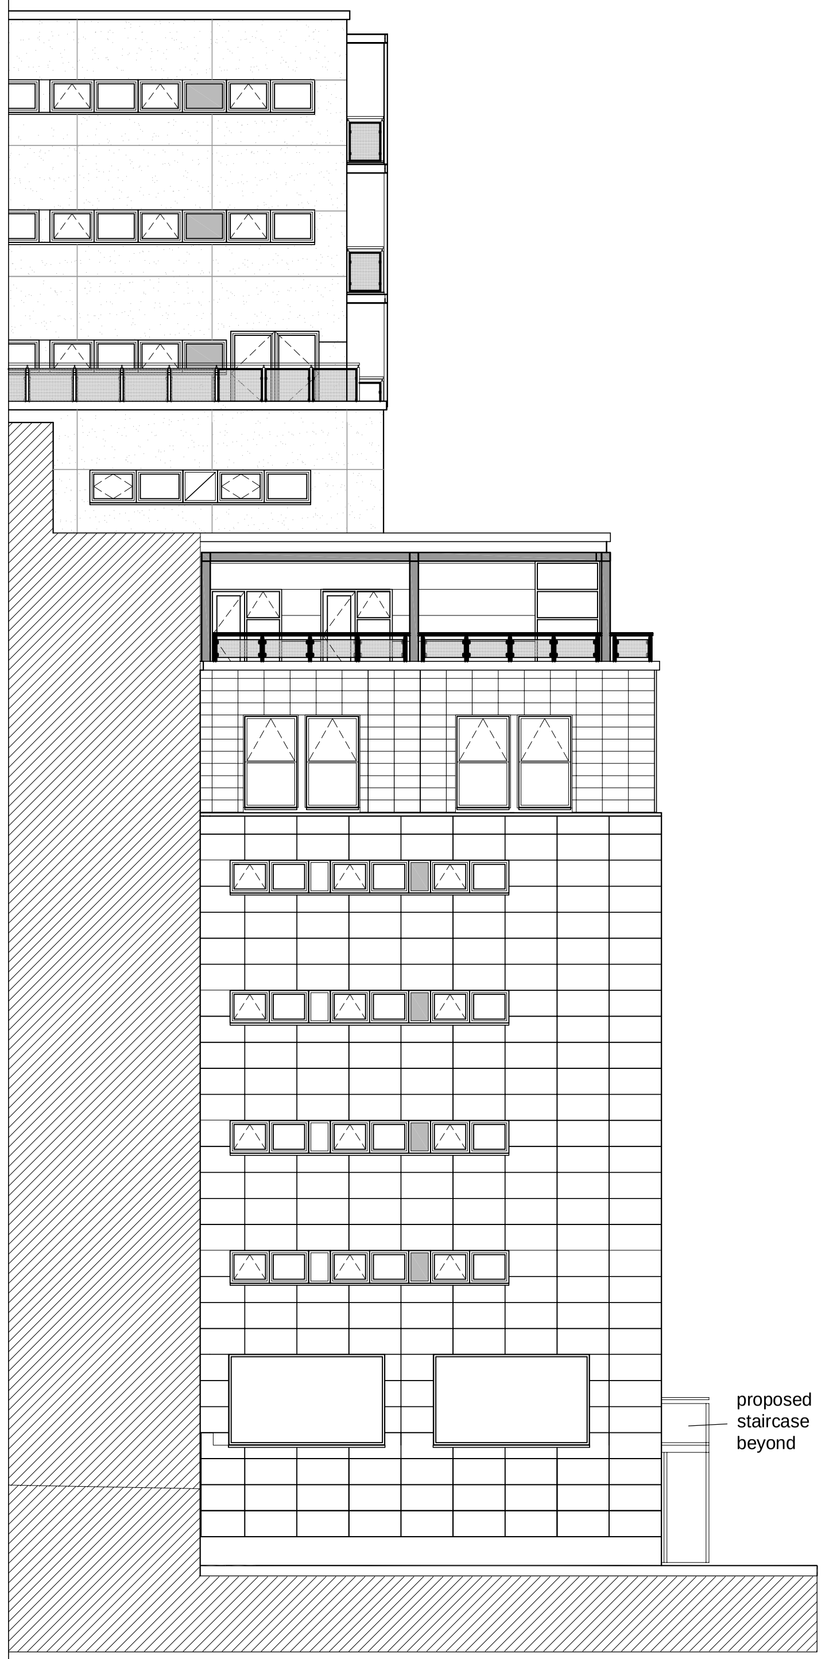

North-east elevation

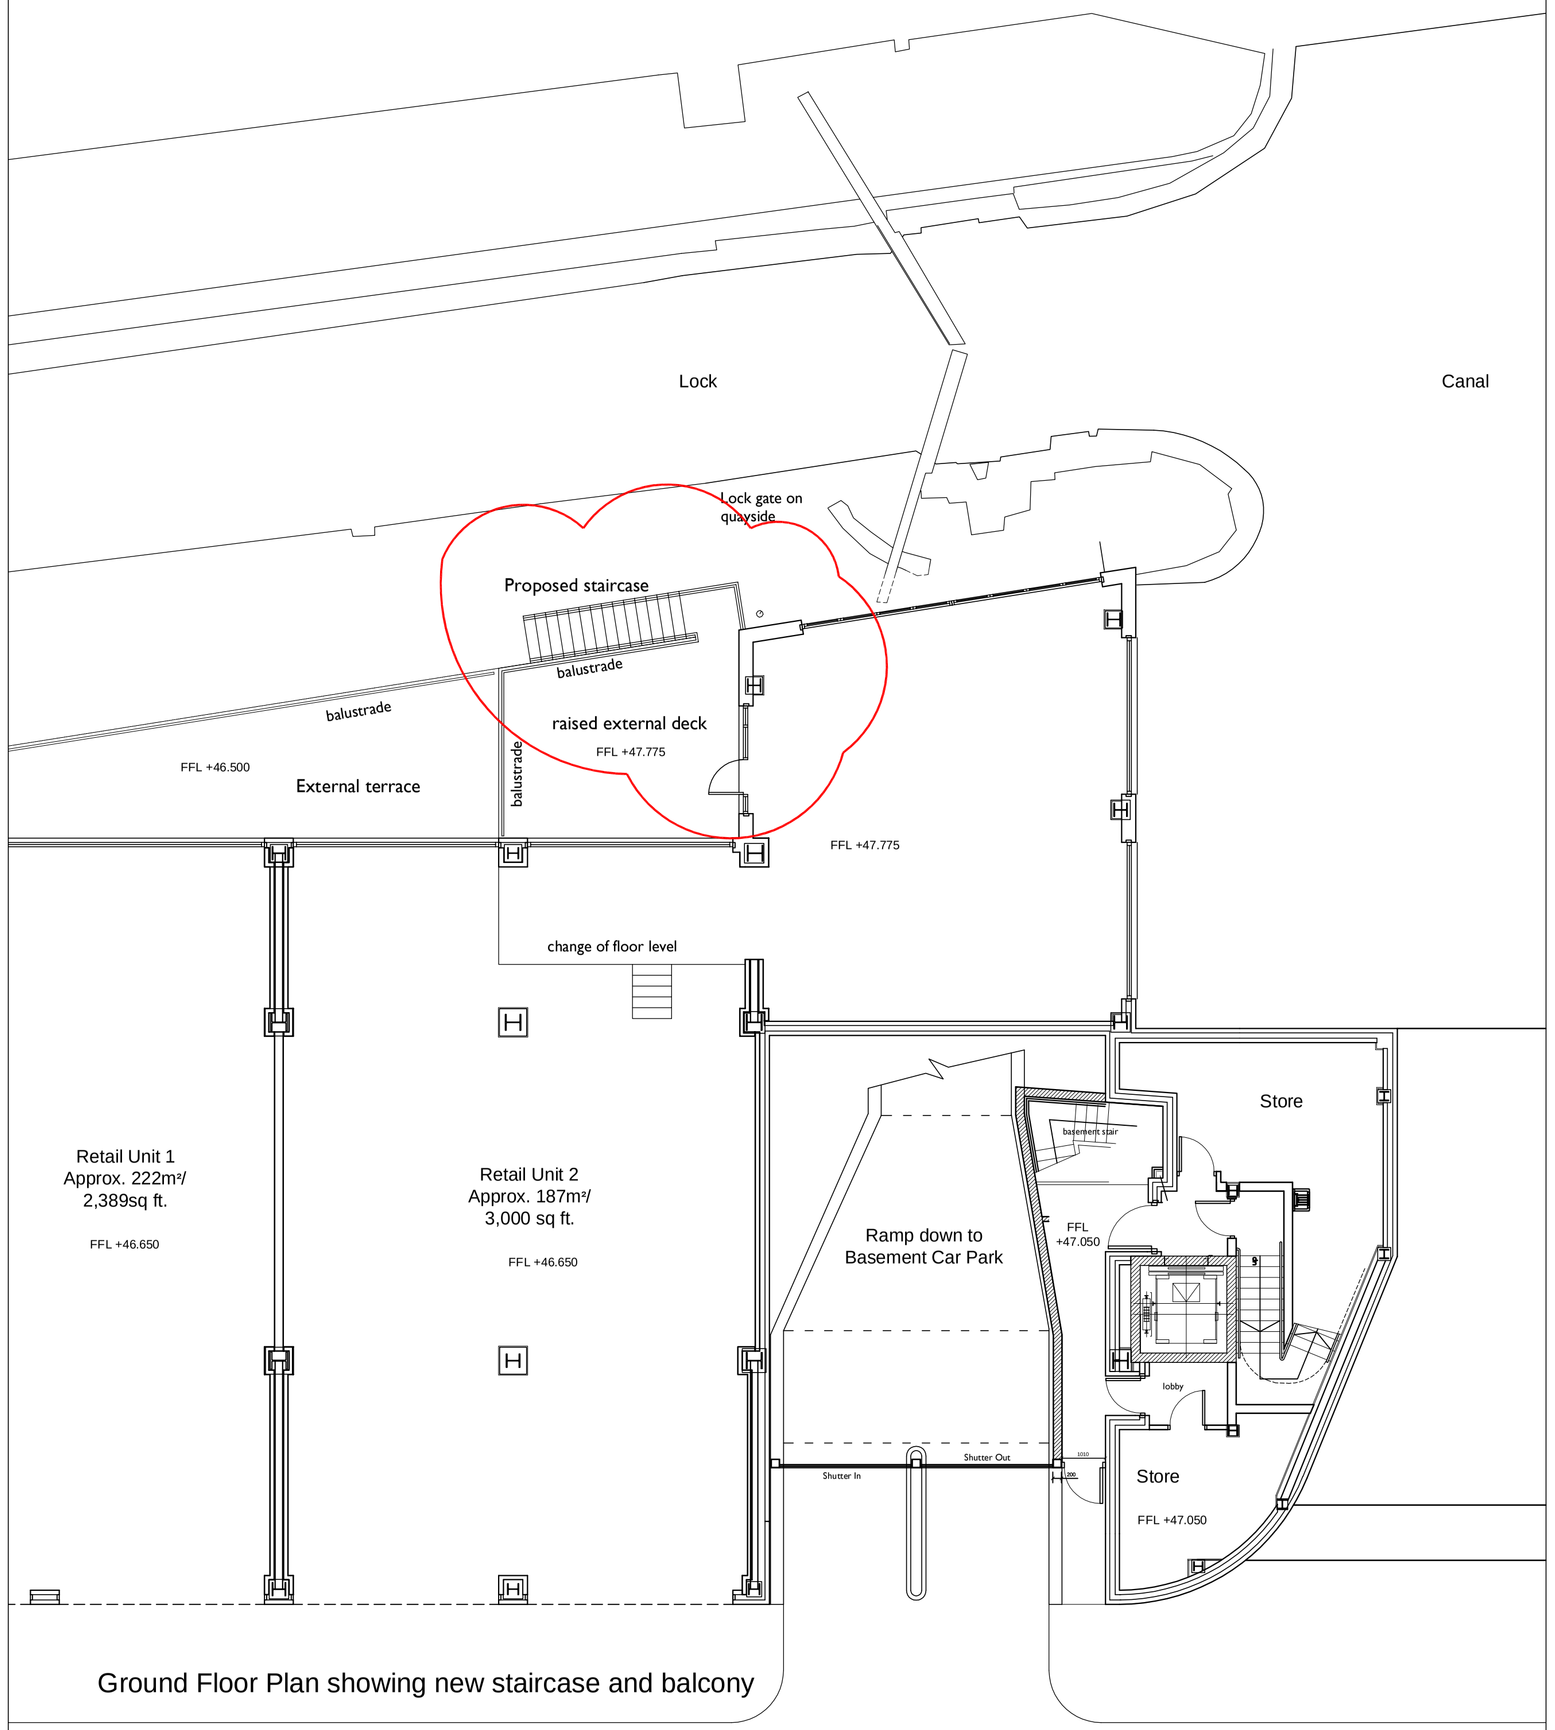

Ground Floor Plan showing new staircase and balcony

REVISION	AMENDMENTS	DATE	CHKD

81 DALE STREET
MANCHESTER

SCALE 1 : 100 **A1**

CONTRACTORS MUST VERIFY ALL DIMENSIONS ON SITE BEFORE COMMENCEMENT OF ANY WORK OR PREPARING MANUFACTURING DRAWINGS
DO NOT SCALE FROM THIS DRAWING
ANY DISCREPANCIES ON THIS DRAWING ARE TO BE NOTIFIED TO THE ARCHITECT IMMEDIATELY
HATTRELL DS ONE ARCHITECTS LLP COPYRIGHT

DATE	DRAWN BY
07-07-11	KJ
APPROVED BY	ISSUED TO SITE

PROPOSED EXTERNAL STAIRCASE

2261 02 40 A

HATTRELL DS ONE Architects LLP
CHARTERED ARCHITECTS
MANCHESTER COVENTRY
ARTHUR HOUSE CHORLTON STREET MANCHESTER M1 3EJ
TELEPHONE 0161 236 3521 FACSIMILE 0161 228 7801
e-mail: design@hattrelldsone.co.uk / www.hattrelldsone.co.uk
1 COPTHALL HOUSE STATION SQUARE COVENTRY CV1 2FQ
TELEPHONE 02476 226 446 FACSIMILE 02476 520 460