

1 : 1250 LOCATION PLAN

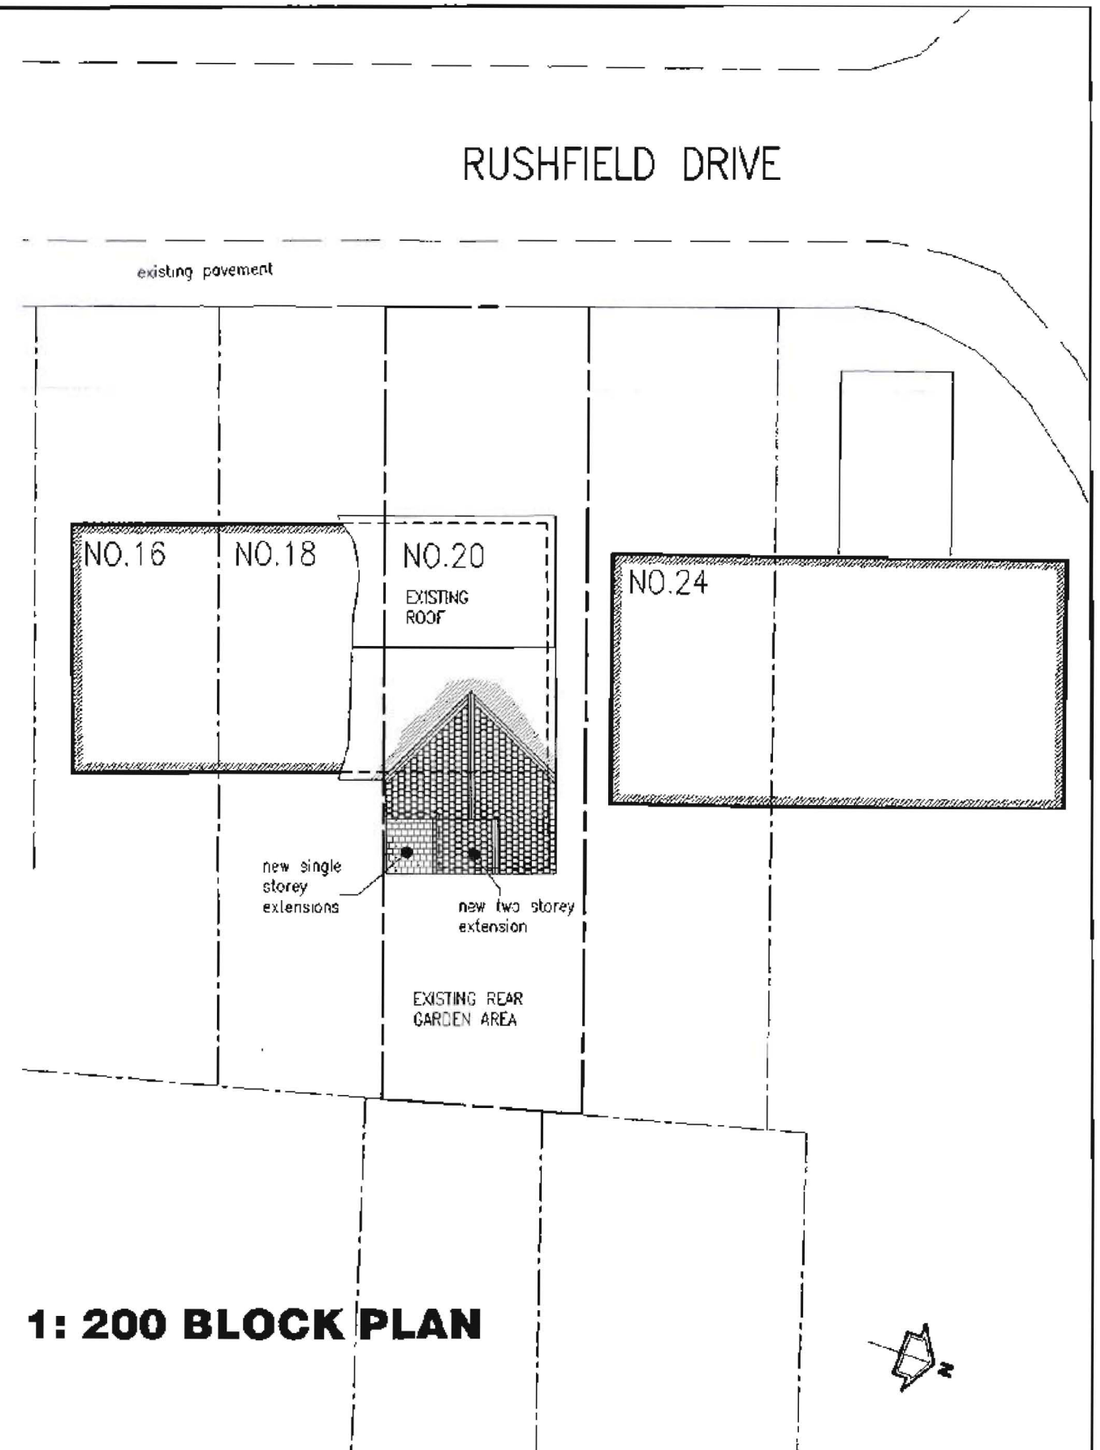

1: 200 BLOCK PLAN

PROPOSED ALTERATIONS & EXTENSIONS TO NO.20 RUSHFIELD DRIVE LONGSIGHT	FOR DR. H. KABULI	LOCATION & BLOCK PLANS	DRG. APDK/10/BP	SCALE:- 1:200 & 1:1250 DATE:- APRIL 2010