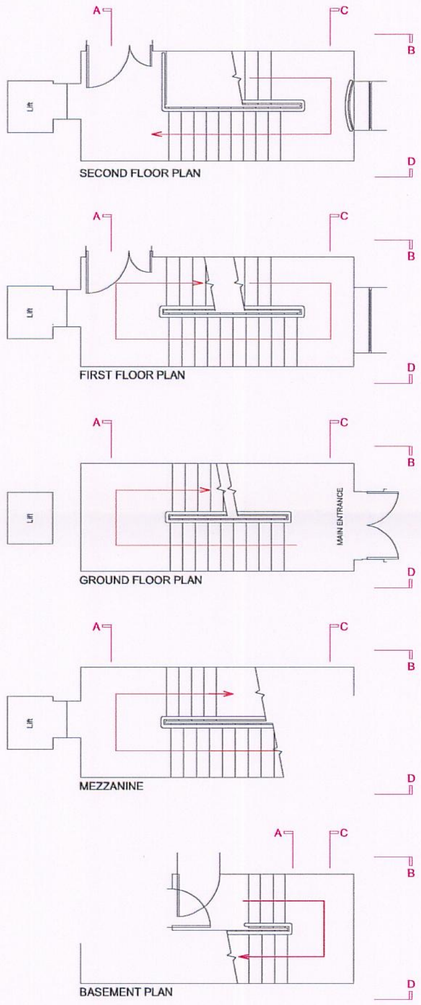

SECOND FLOOR PLAN

FIRST FLOOR PLAN

GROUND FLOOR PLAN

MEZZANINE

BASEMENT PLAN

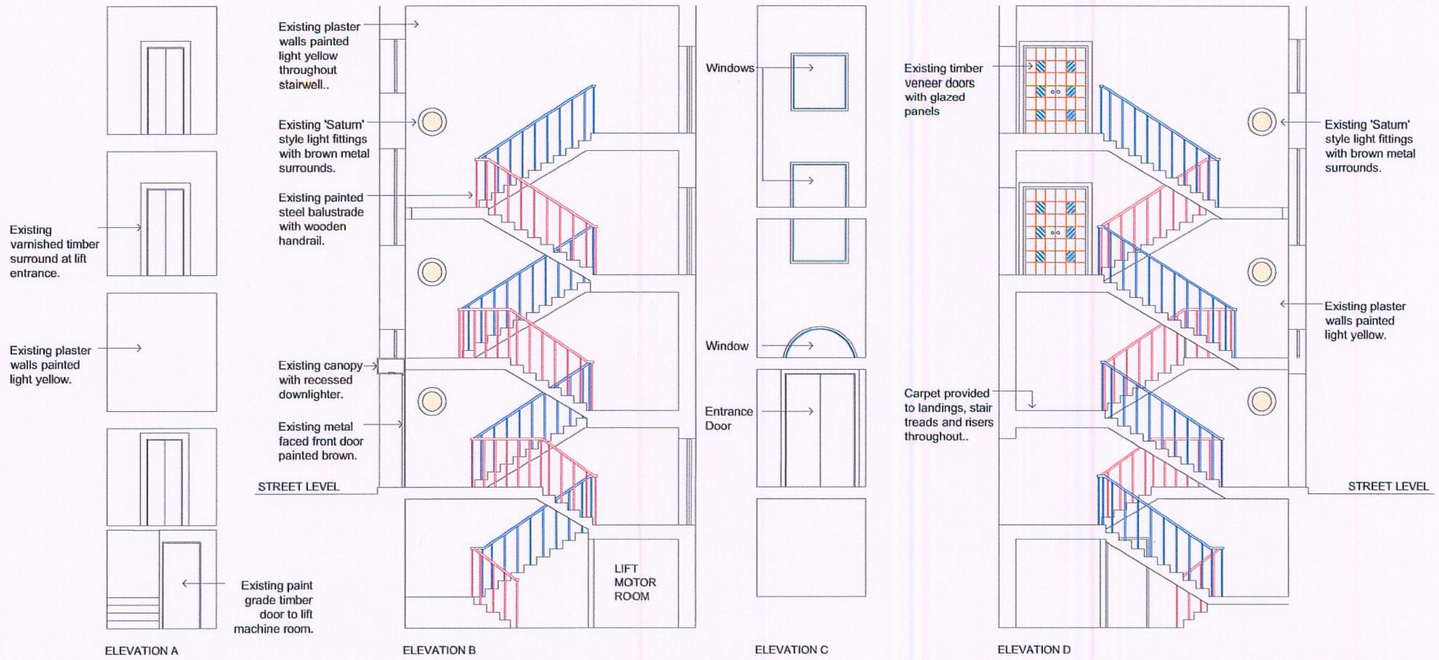

ELEVATION A ELEVATION B ELEVATION C ELEVATION D

EXISTING ELEVATIONS

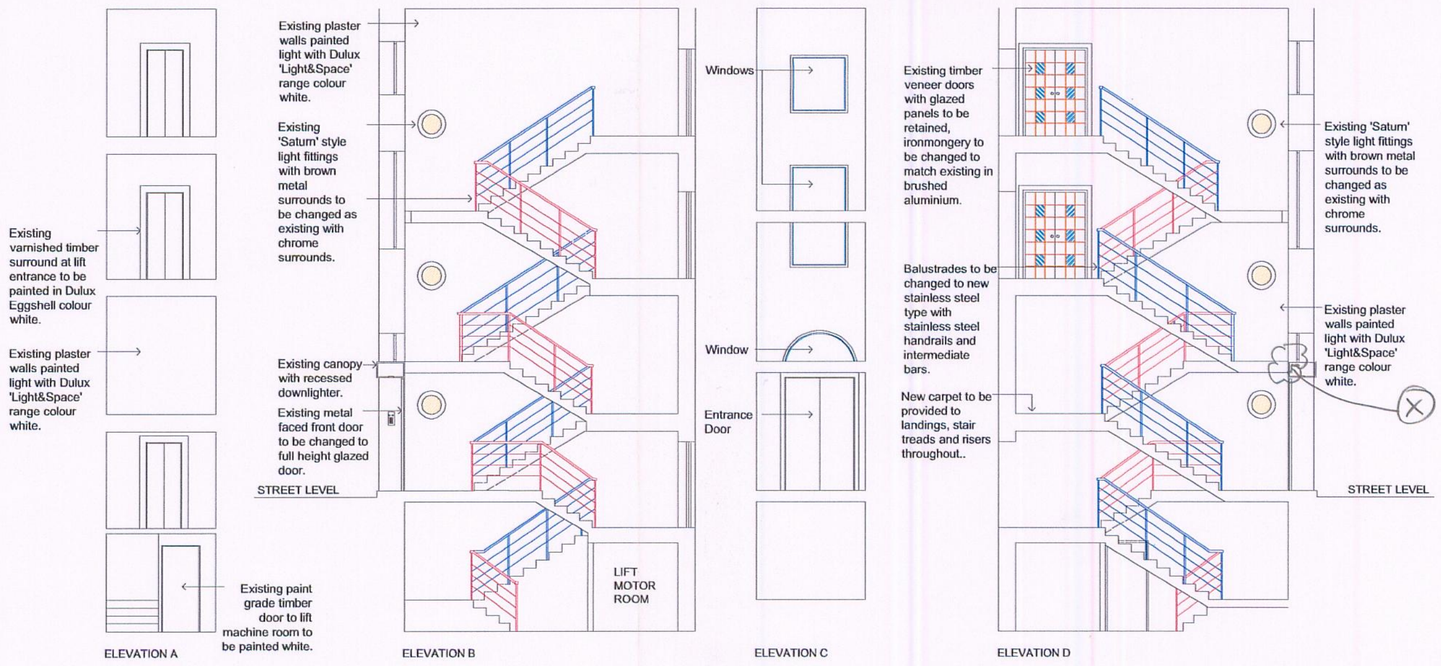

ELEVATION A ELEVATION B ELEVATION C ELEVATION D

PROPOSED ELEVATIONS

NOTES

1. THIS DRAWING IS THE PROPERTY OF JONES LANG LASALLE AND PROTECTED BY THE COPYRIGHT, DESIGNS AND PATENTS ACT, 1988.
2. DO NOT SCALE, VERIFY ALL DIMENSIONS
3. AP DENOTES "AUTHORISED PERSON" UNDER JLL QUALITY MANAGEMENT SYSTEM, WHO SIGNS AT RIBA WORKSTAGES C, D & H, IF APPLICABLE.

NO.	DATE		BY	Chkd	AP

CLIENT/LOCATION

84-86 King Street Manchester

COMP REF.

PLANNING
ACK'D
REPLIED
RECD 23 MAY 2008
M M M
FOLLOW ACTION

DRAWING

Internal Elevations & Stair Detail

ISSUED FOR:
INFORMATION · RECORDS · COMMENTS · APPROVAL
TENDER · CONTRACT · CONSTRUCTION · PRELIMINARY

82 KING STREET
MANCHESTER M2 4WQ

TEL: +44 (0) 161 828 6440
FAX: +44 (0) 161 828 6490

JONES LANG LASALLE
PROJECT CONSULTANCY

SCALE	DATE	JOB No.	DRG No.
1:100 - A2	02-08	2628	4