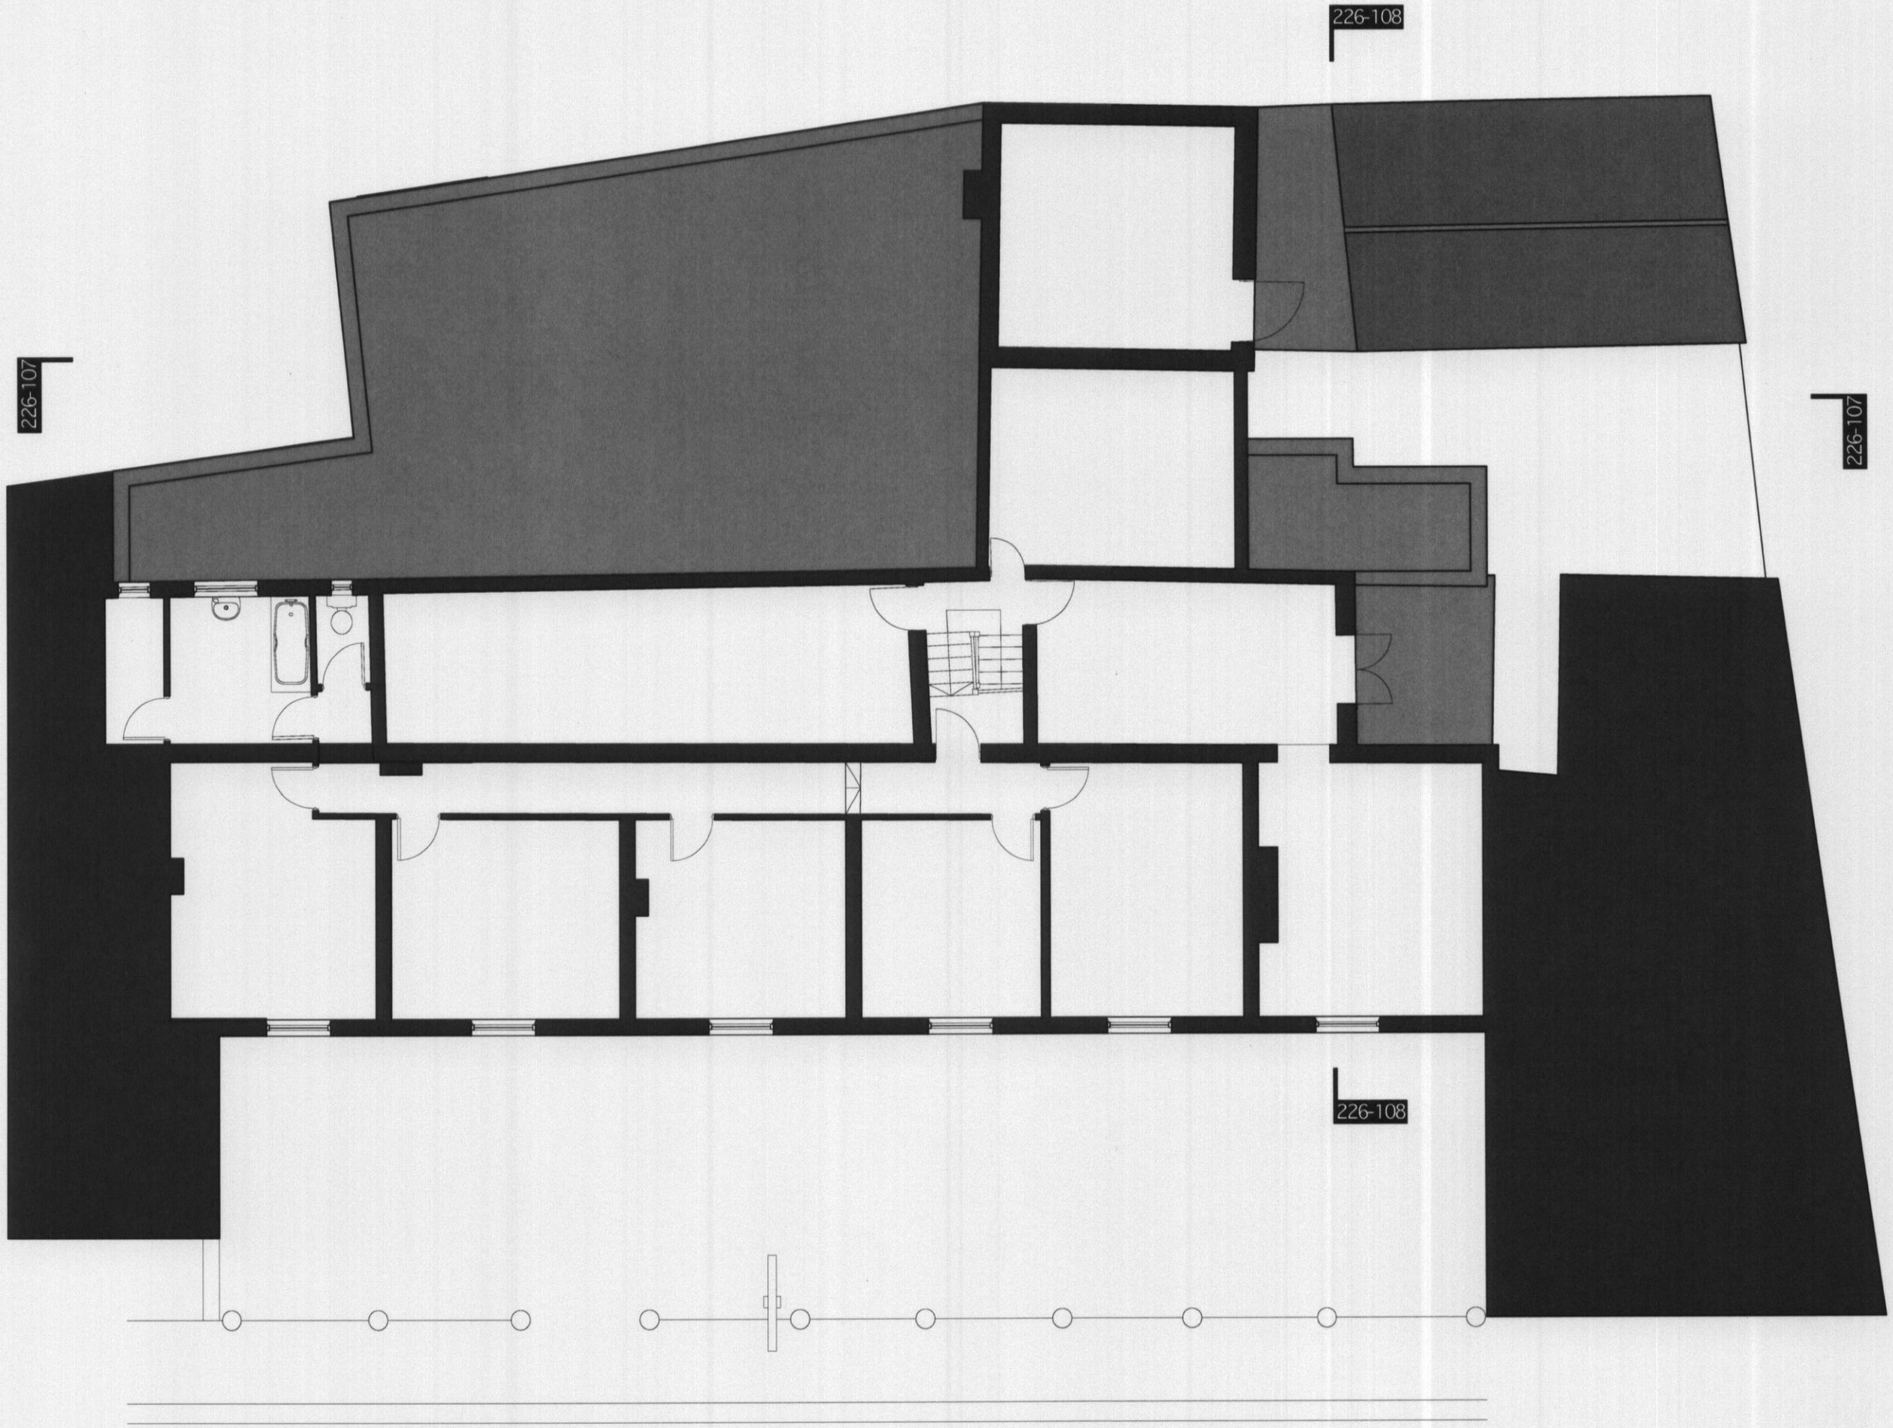

Design and drawings are the copyright of ARCHITECTURE:M

Written permission must be sought before duplication.

Any discrepancy found between information given on this drawing and that given elsewhere or recorded on site shall be notified immediately to the project architect in writing.

Do not scale from this drawing or derive dimensions from digital media.

All dimensions are to be checked prior to works commencing on site.

Status Key
S: Survey
F: Feasibility
P: Planning
D: Detailed Detail
T: Tender
C: Construction
B: As Built

Rev	Date	By	Note

0 4

ARCHITECTURE:M
Chartered Architects
A: First Floor, 12 Tariff Street, Manchester, M1 2FF
T: +44 161 237 3334
F: +44 161 236 2448
E: mail@architecturem.co.uk

Project Title
The Horse & Jockey

Drawing Title
Existing FF Plan

Date
08.12.08

Scale
1:100@A3

Drawn By
BTGH

Project	Drawing	Status	Rev
226	102	P	/