
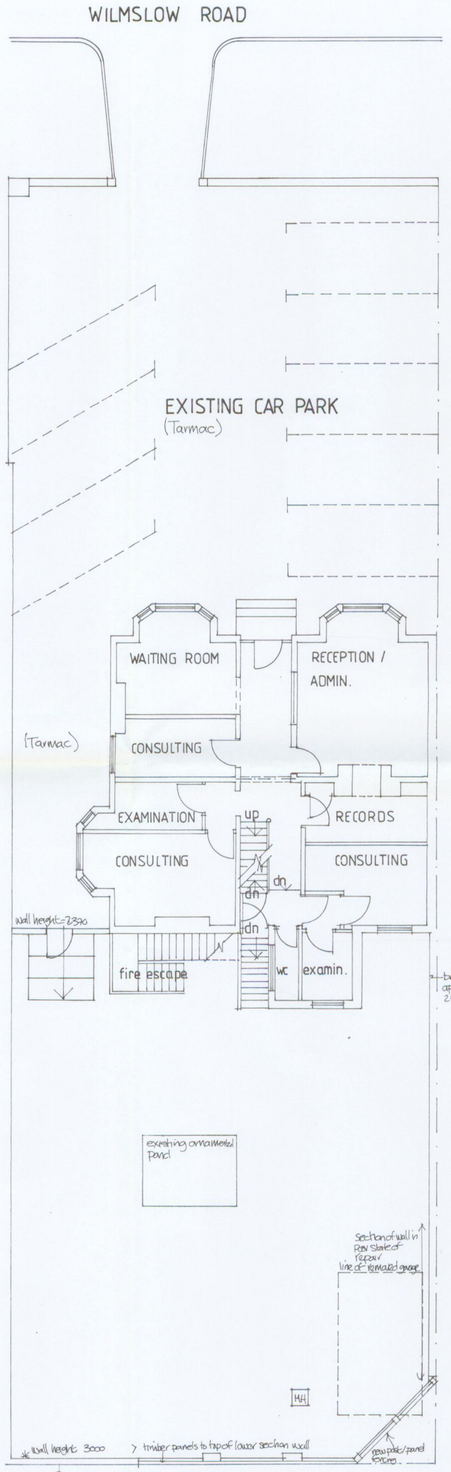
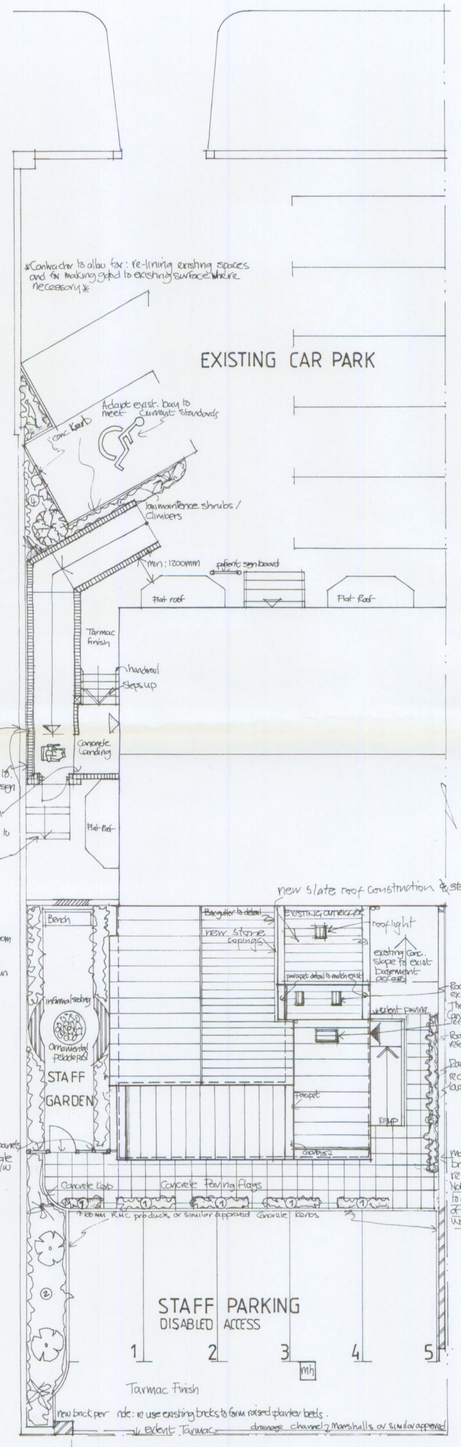
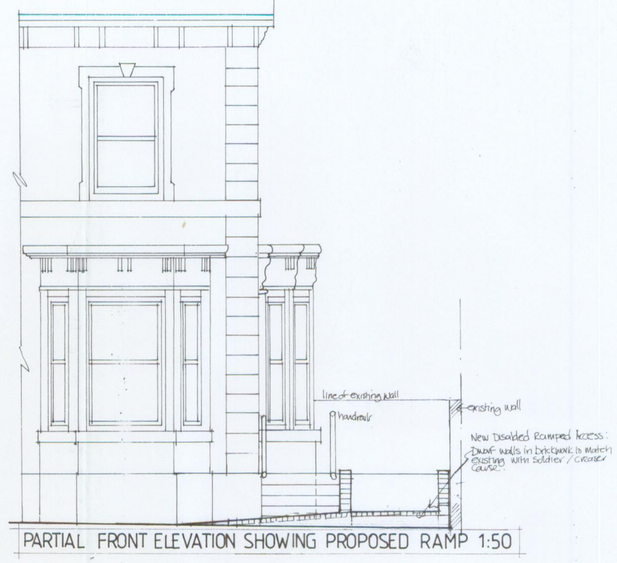



## PLANTING SCHEDULE

| REF.: | DESCRIPTION | SPECIFICATION | QUANT. |
|---|---|---|---|
| BED1 + BED3 | Ground level Planters Ground Cover Shrubs | Hebe rakaiensis<br>Erica davleyensis<br>Ajuga reptans<br>Vinca minor | |
| BED2 | Ground Cover Shrubs + evergreen climbers + | Euonymus fortunei<br>Hebe<br>Cotoneaster dammari<br>Juniperus horizontalis<br>Hypericum Calgium<br>Hydrangea anomala petiolaris<br>Hedra helix<br>Lonicera japonica<br>Daphne · Burkwoodii | |
| BED4 | Ground Cover Shrubs | Santolina chamaecyparissus<br>Euonymus fortunei<br>Lavandula angustifolia<br>Vinca minor<br>Cornus alba | |
| BED5 | Ground Cover Shrubs + evergreen climbers | Hydrangea anomala petiolaris<br>Hedra helix<br>lavandula angustifolia<br>Rosmarinus officinalis<br>Vinca minor | |
| STAFF GARDEN | Raised Beds + Climbers | Lavandula angustifolia<br>Rosmarinus officinalis<br>Thymus serpyllum<br>Daphne burkwoodii<br>Veronica spicata<br>Lonicera japonica<br>Hydrangea anomala petiolaris | |

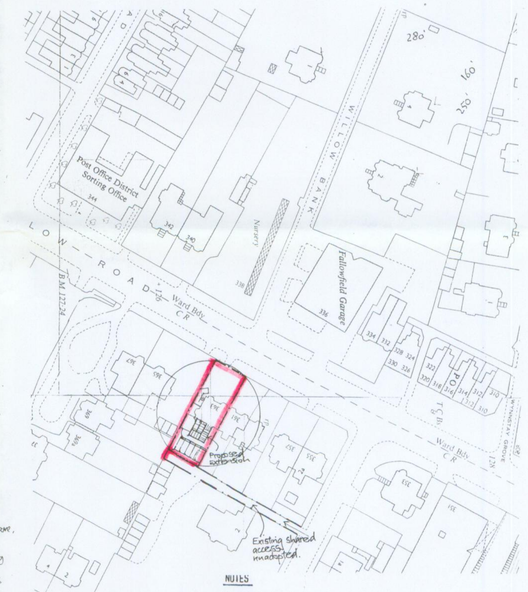


NOTES

Copyright in all documents and drawings prepared by the architect and any works executed from these documents and drawings shall, unless otherwise agreed, remain the property of the architect and must not be reproduced by, lent or disclosed to , a third party without the written consent of PARKER ASSOCIATES
DO NOT SCALE OFF THIS DRAWING.

DRAWING TITLE
EXISTING / PROPOSED SITE LAYOUT / LANDSCAPING

CLIENT
WILMSLOW ROAD (nominee)1 LTD.

PROJECT
PROPOSED CONSULTATION BLOCK/Alterations

ADDRESS
363 WILMSLOW ROAD
FALLOWFIELD
M14 6XU

| SCALE | DATE | JOB No. |
|---|---|---|
| 1:100 / 1: 50 | APRIL '08 | 181:08:05 |

RECD 23 APR 2008
PLANNING

RIBA Chartered Architect
Parker Associates
Holly Tree Cottage • 2 Tyddyn Wern • Bryn Yr Aur • Penysarn • Ynys Môn • LL68 9YU • Tel: 01407 832417
E-mail: parker.architects@tiscali.com • Web: www.parker-associates.co.uk • Mobile: 07931 834855
David L. Parker B.A (Hons) • Dip. Arch (Hons) • R.I.B.A