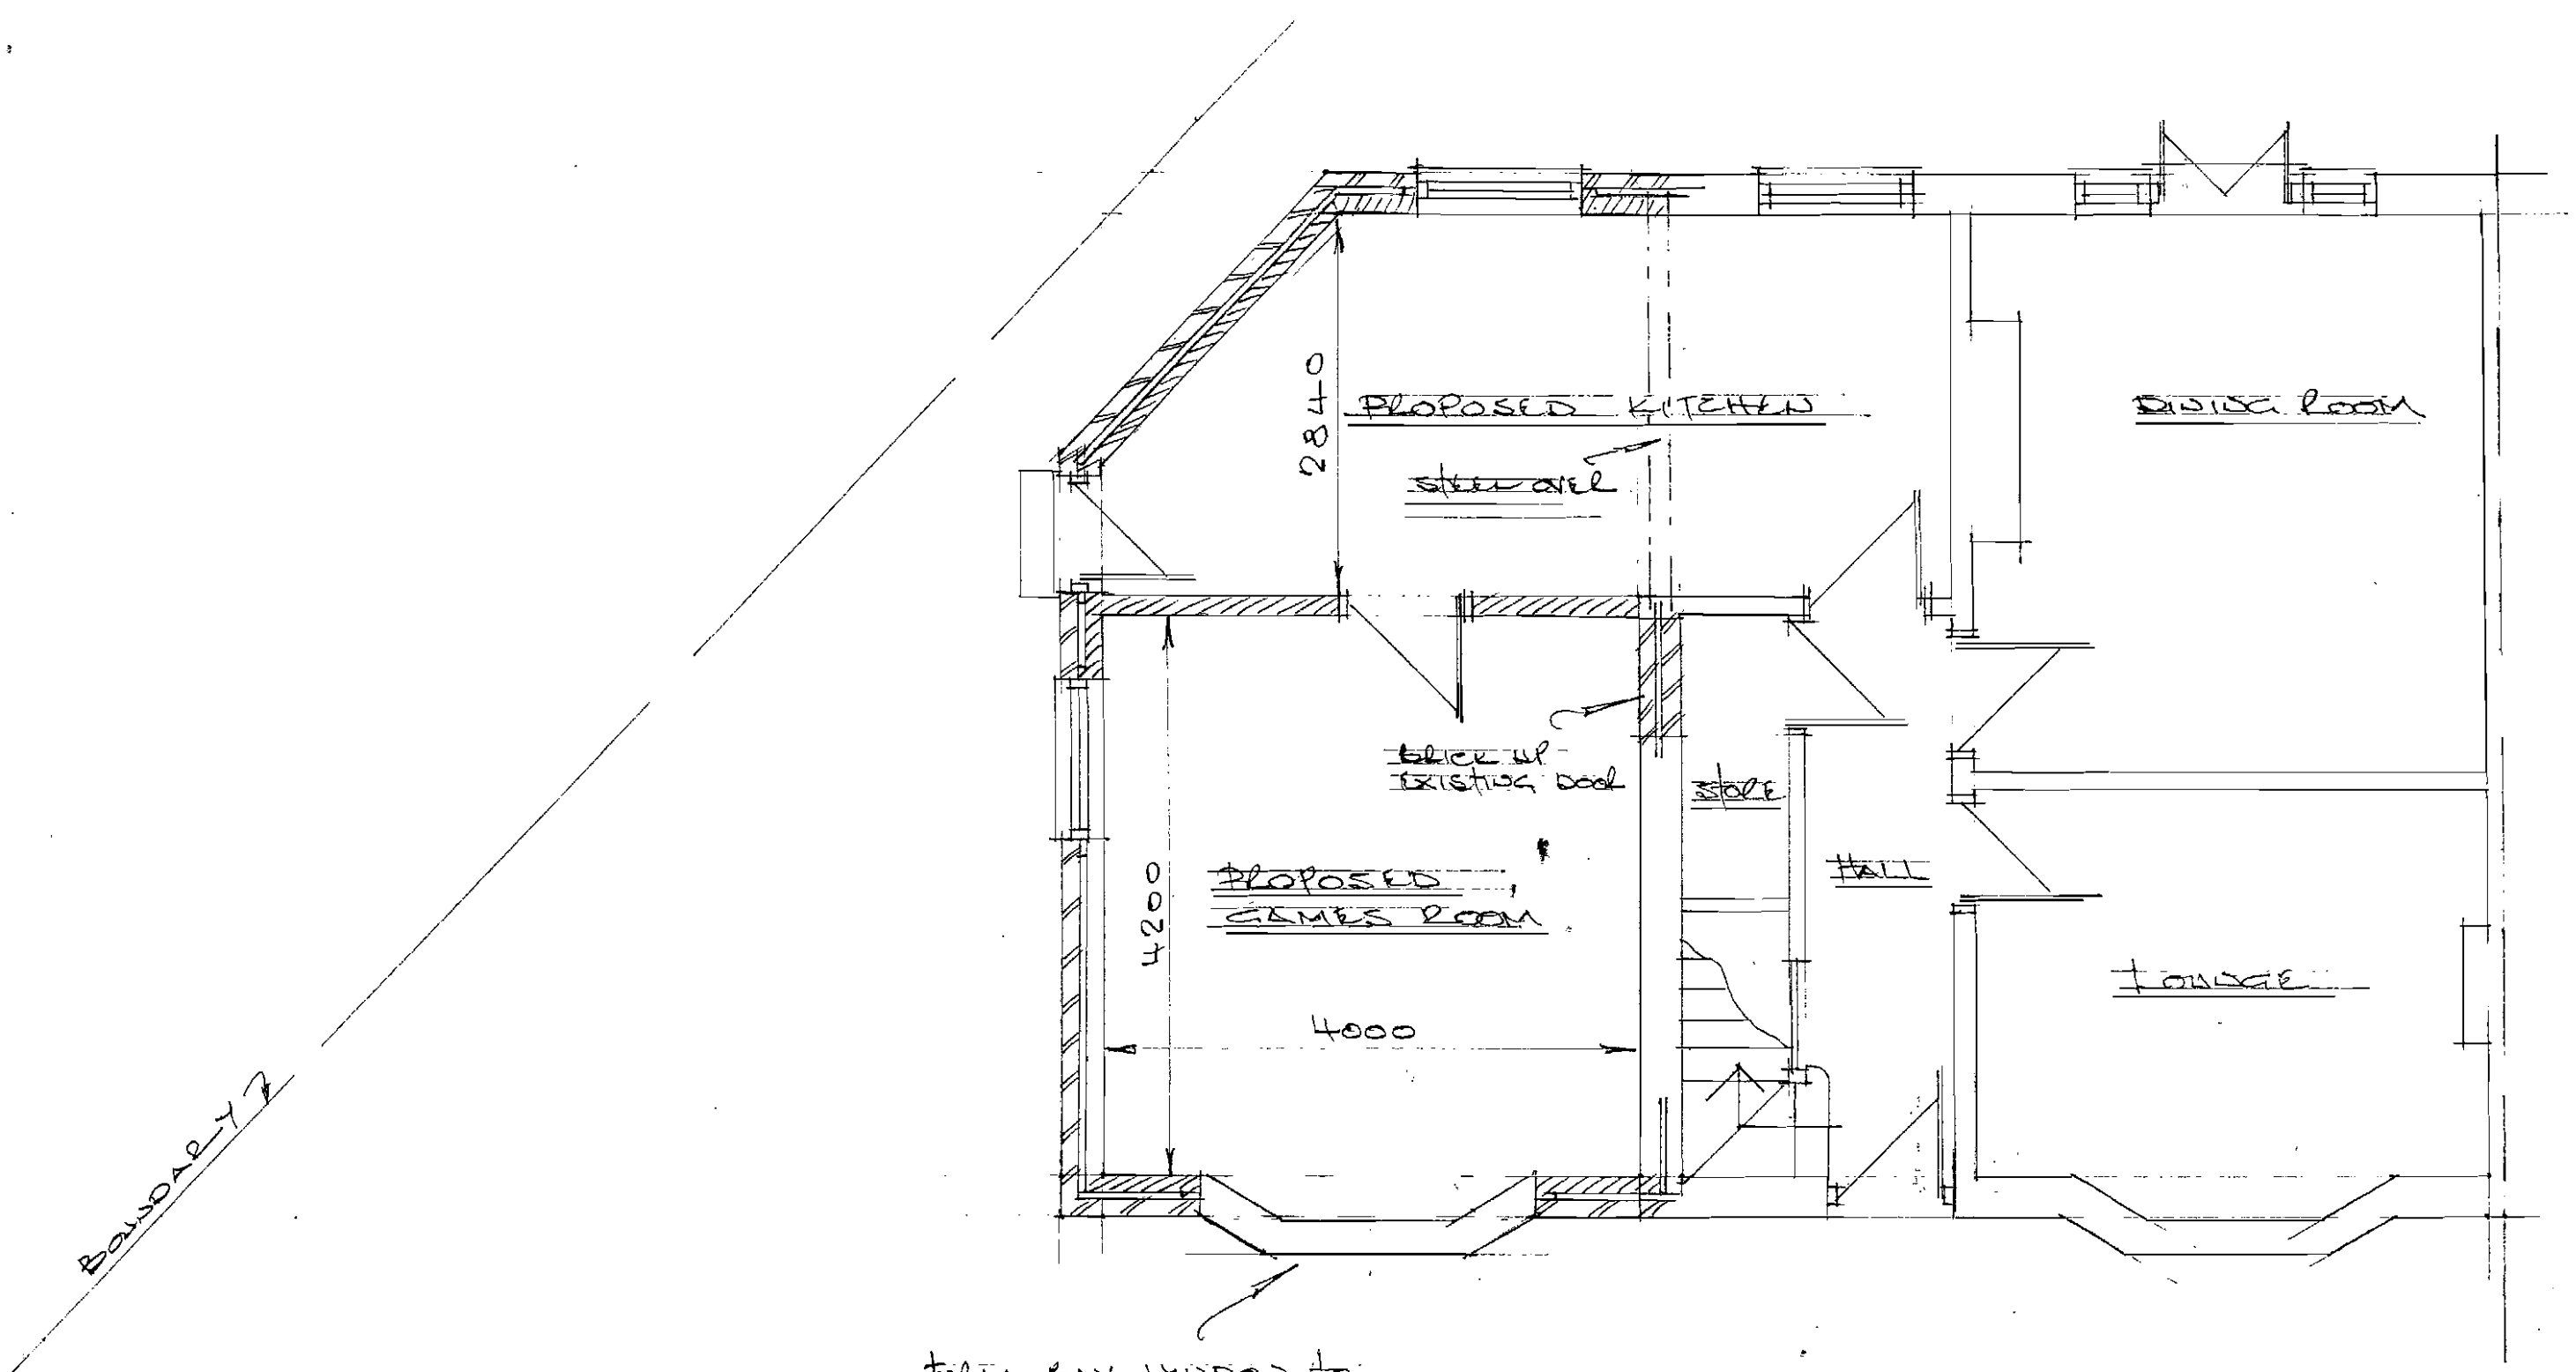

PROPOSED GROUND FLOOR PLAN

SCALE 1:50

PROPOSED DOUBLE STOREY EXTENSION TO SIDE OF 439 KINGSWAY BURNAGE MANCHESTER 19 FOR MS JENNY HALL

DRAWING No

PLANNING
CKD
FILED
18 JUN 2008
INIT | DATE
RECD

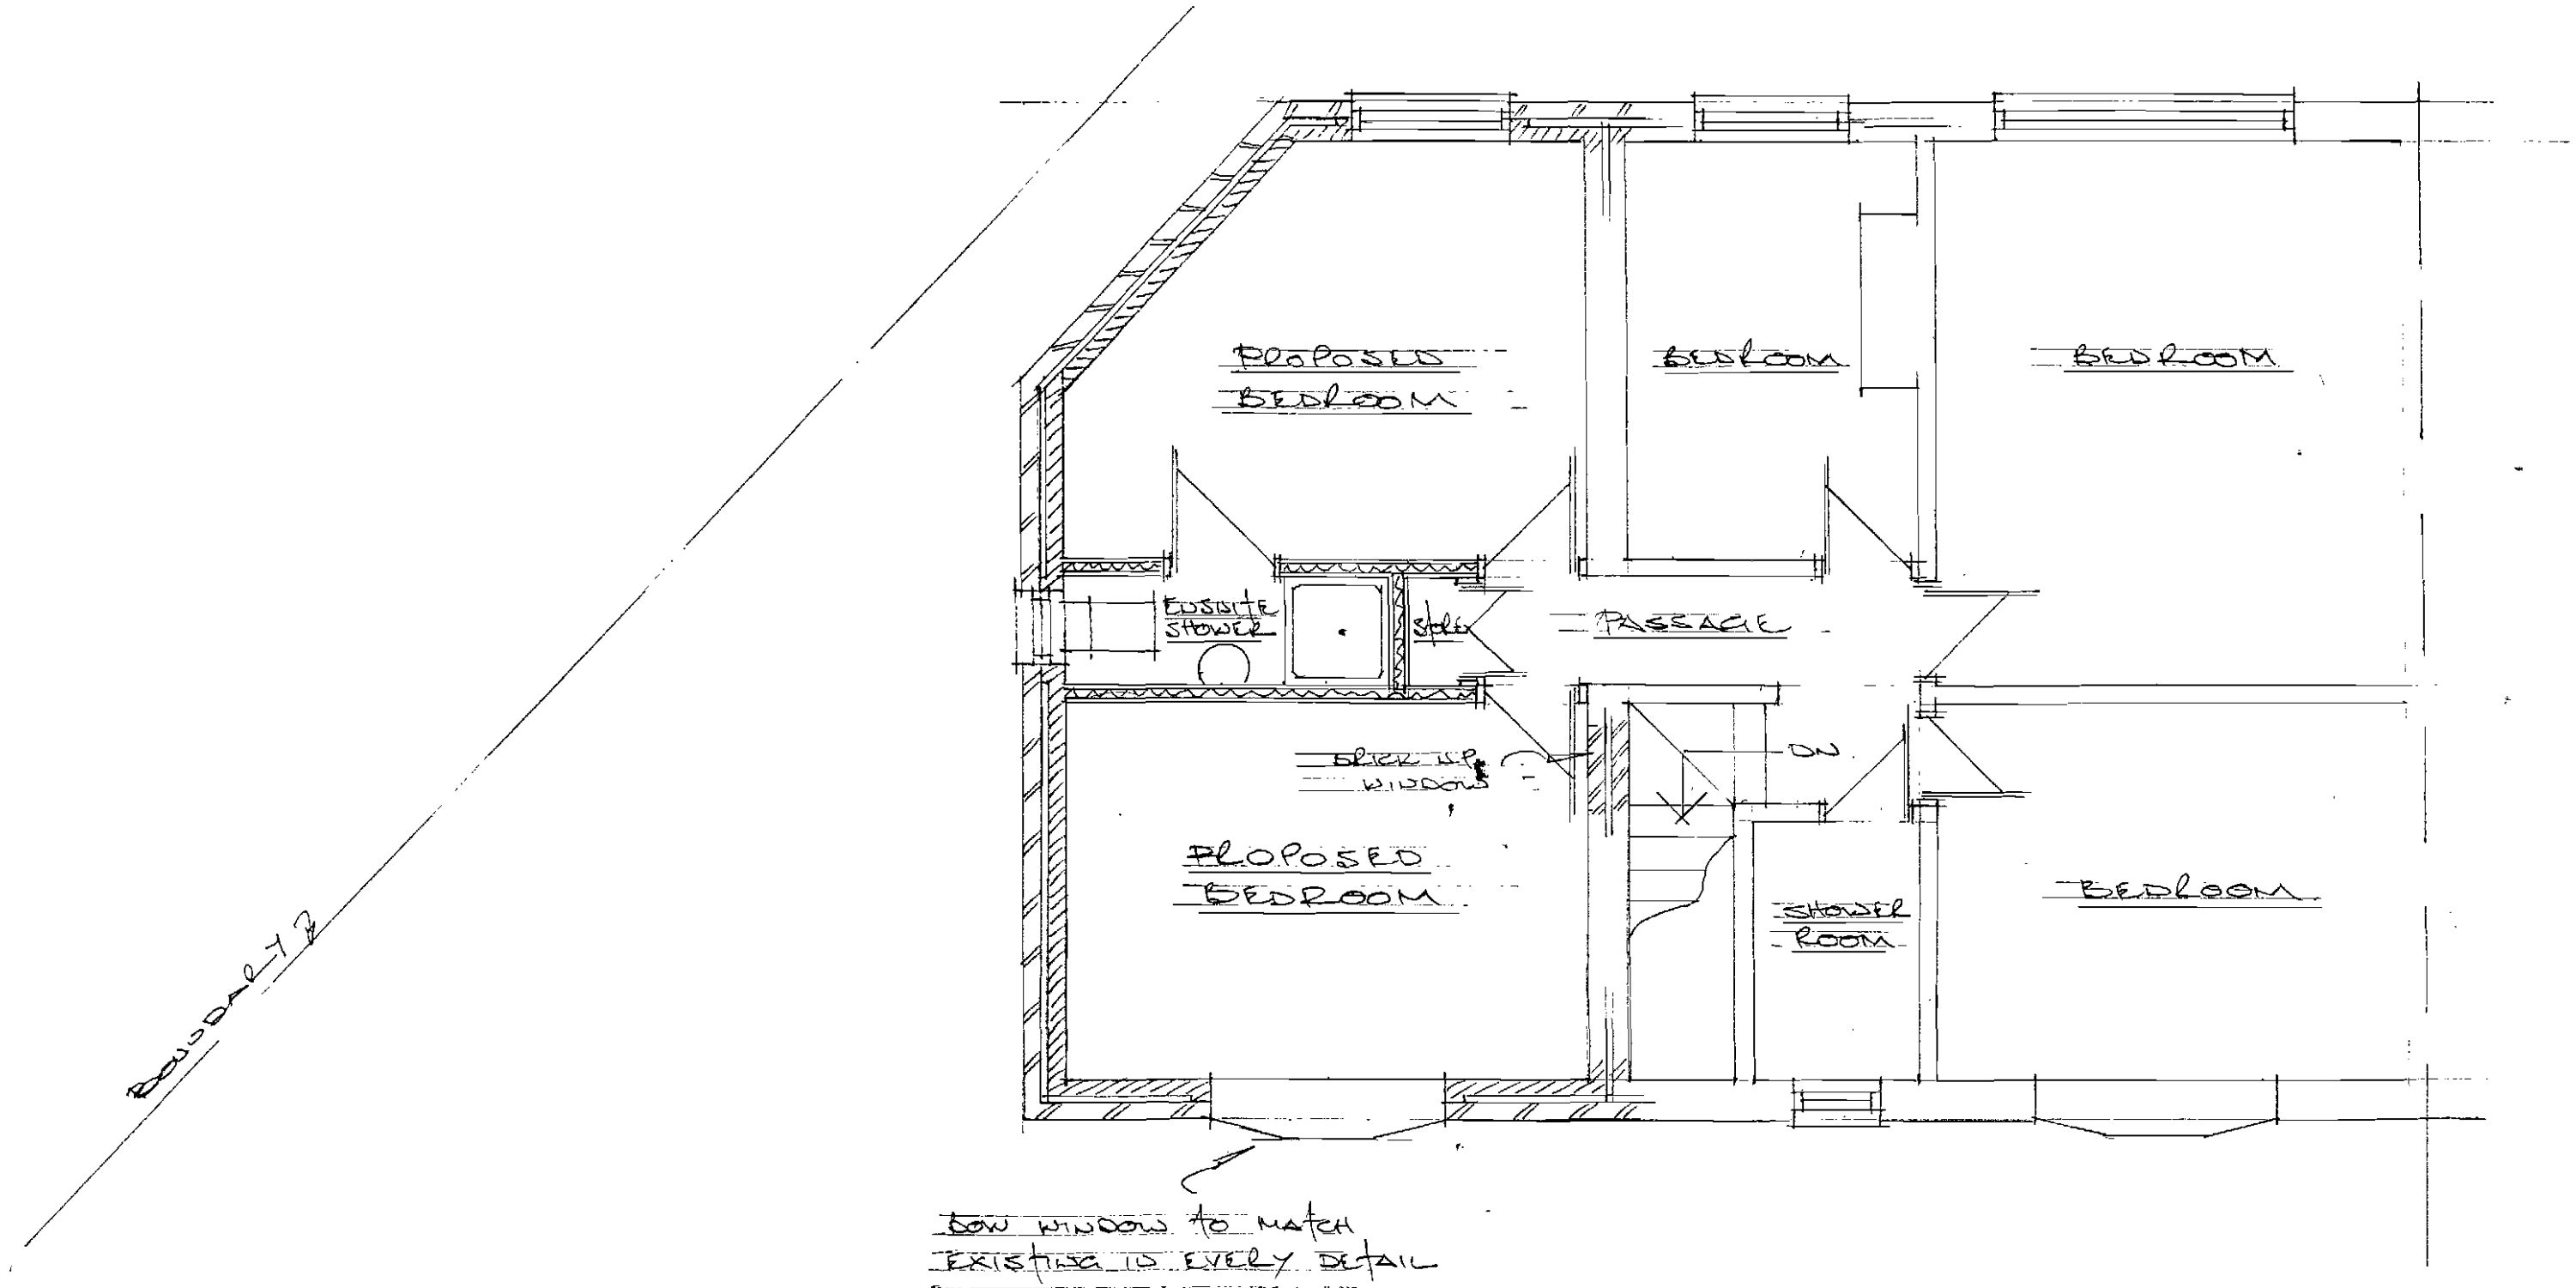

PROPOSED FIRST FLOOR PLAN

SCALE 1:50

PROPOSED DOUBLE STOREY EXTENSION TO SIDE OF 439 KINGSWAY BURNAGE MANCHESTER M19 INR
FOR MS. JENNY HALL

DRAWING N° 5

PLANNING
CKD
APPLIED
ECD 18 JUN 2008
M
M
M
FOIL ACTION
INIT
DATE

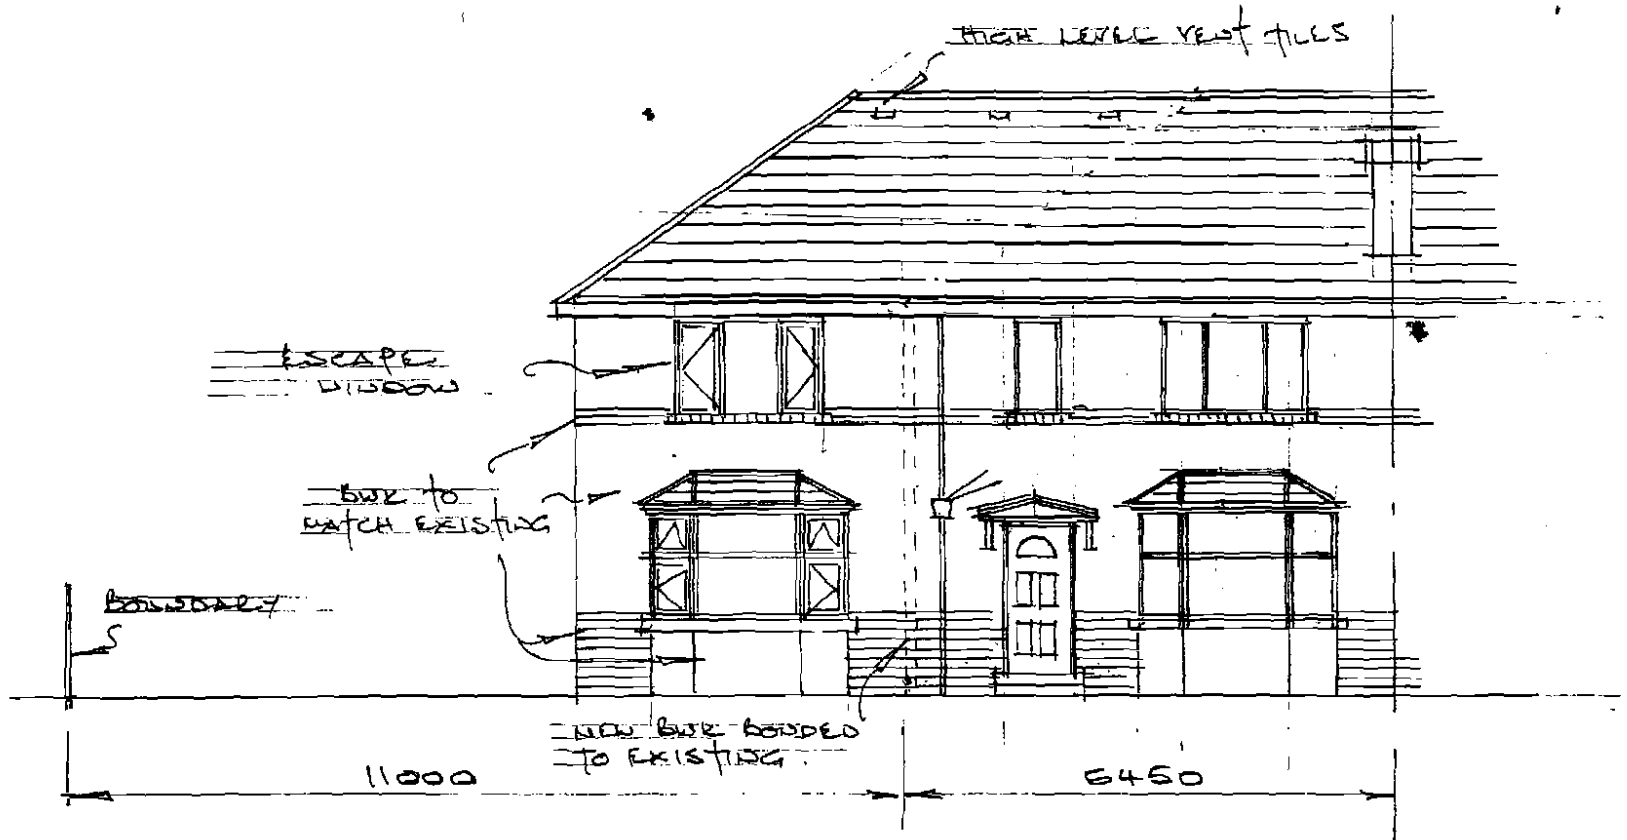

PROPOSED FRONT ELEVATION

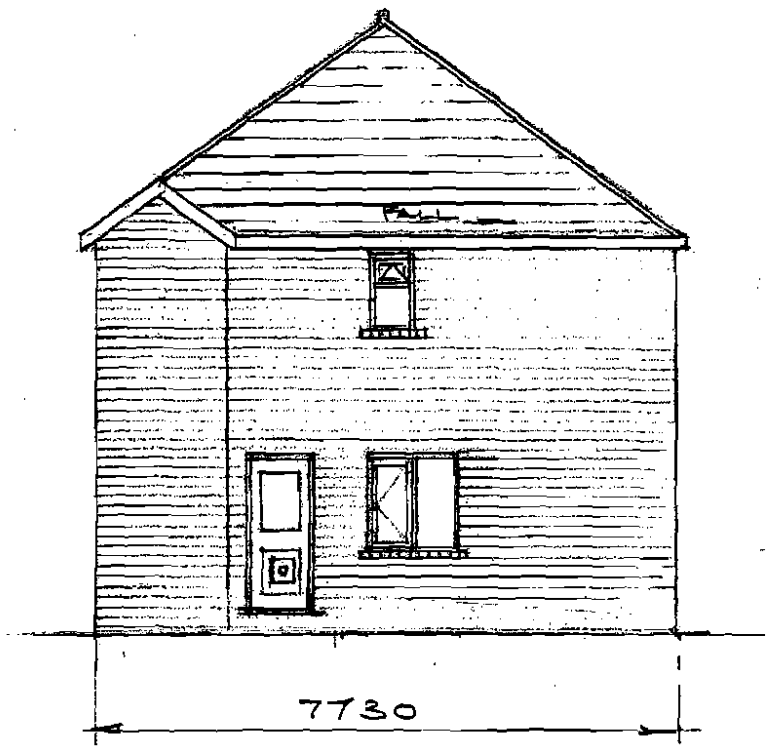

PROPOSED SIDE ELEVATION



PROPOSED REAR ELEVATION

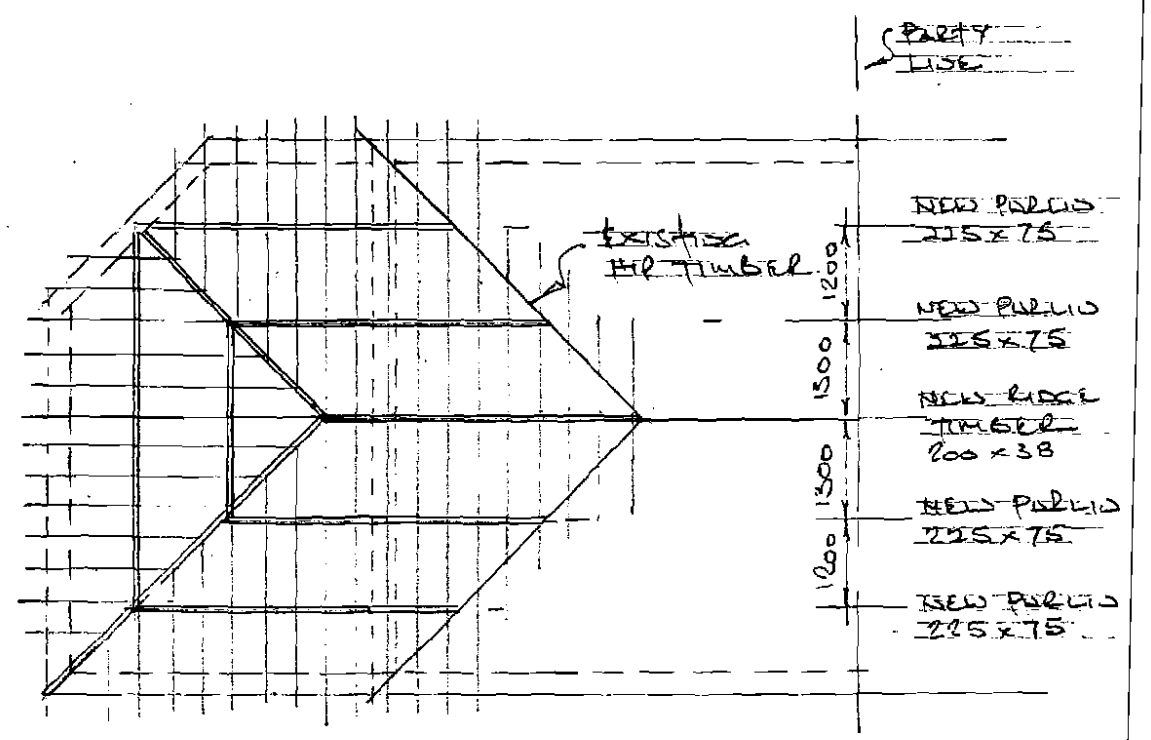

ROOF TIMBER PLAN SCALE 1:100

PLANNING
CKD
EPLIED
CD 18 JUN 2008
ANT REC'D DATE
SCALE 1:100

PROPOSED DOUBLE STOREY EXTENSION TO SIDE OF 439 KINGSWAY BURNAGE MANCHESTER M19 1NR

FOR MS JENNY HALL

DRAWING No 3