

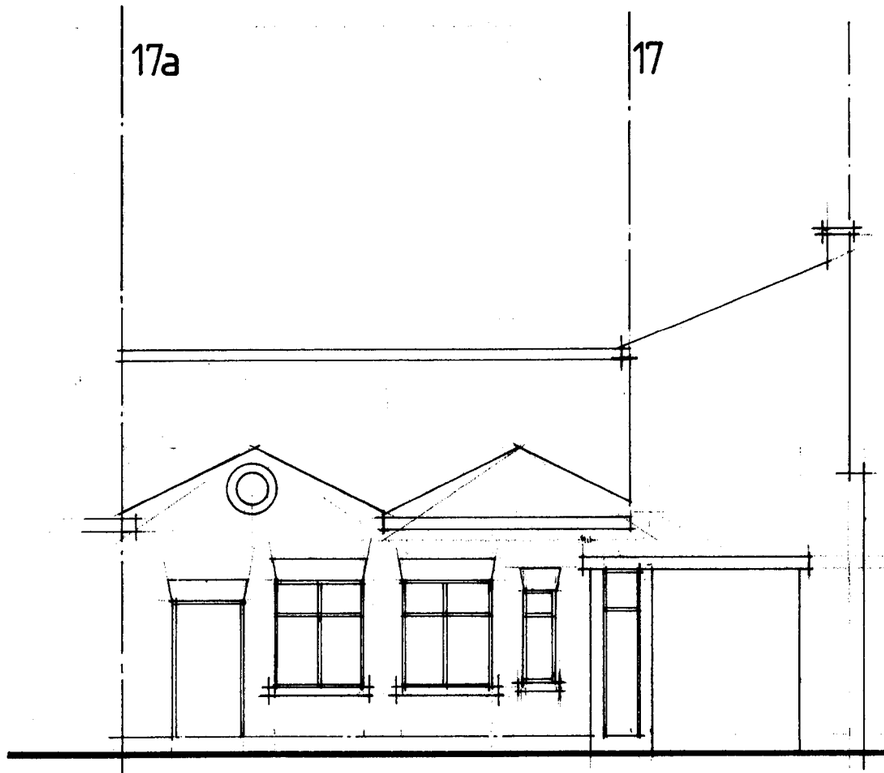


Rear Elevation
Existing

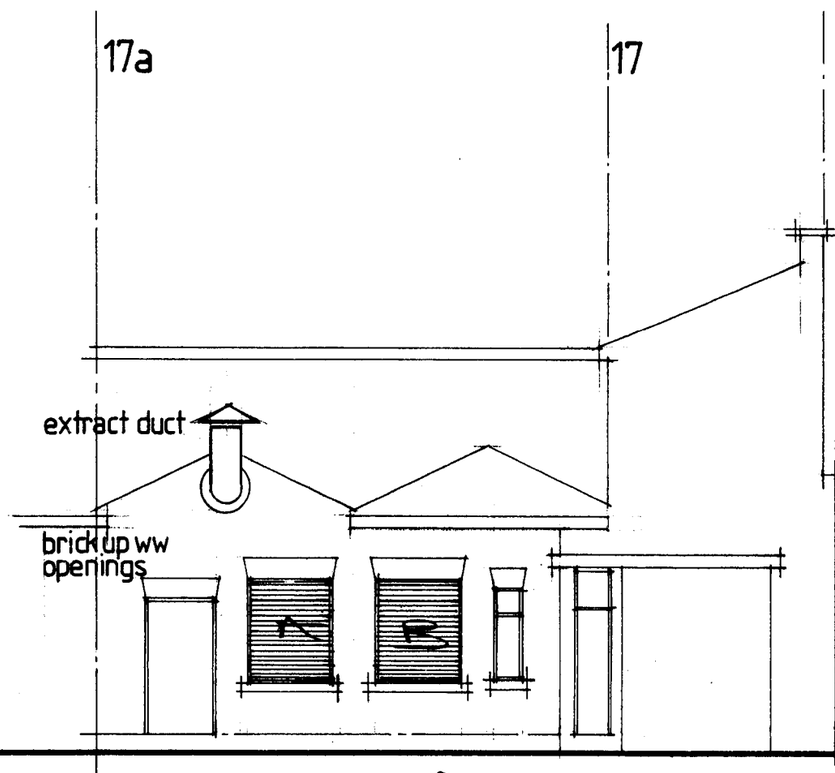

Rear Elevation
Proposed

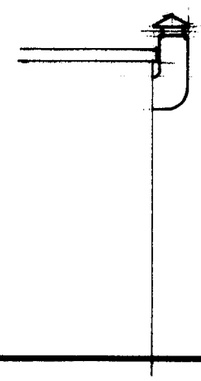

Side Elevation

BRICK UP WINDOWS ↑ TO

PLANNING
ACK'D
REPLIED
RECD 20 JUN 2008
INIT RECD DATE
M
M
M
FOIL ACTION

10 APR 2008
M
M

ALPHA DESIGN
11 GILDA CRESCENT ROAD ECCLES M30 9AG
TELEPHONE : 061 707 5533

Project: 17a Rainforth Street Longsight Mcr

Title: Existing and Proposed Elevations

Scale: 1:100 | Date: March 08 | Initial: CTW.

Drg. No: 3