
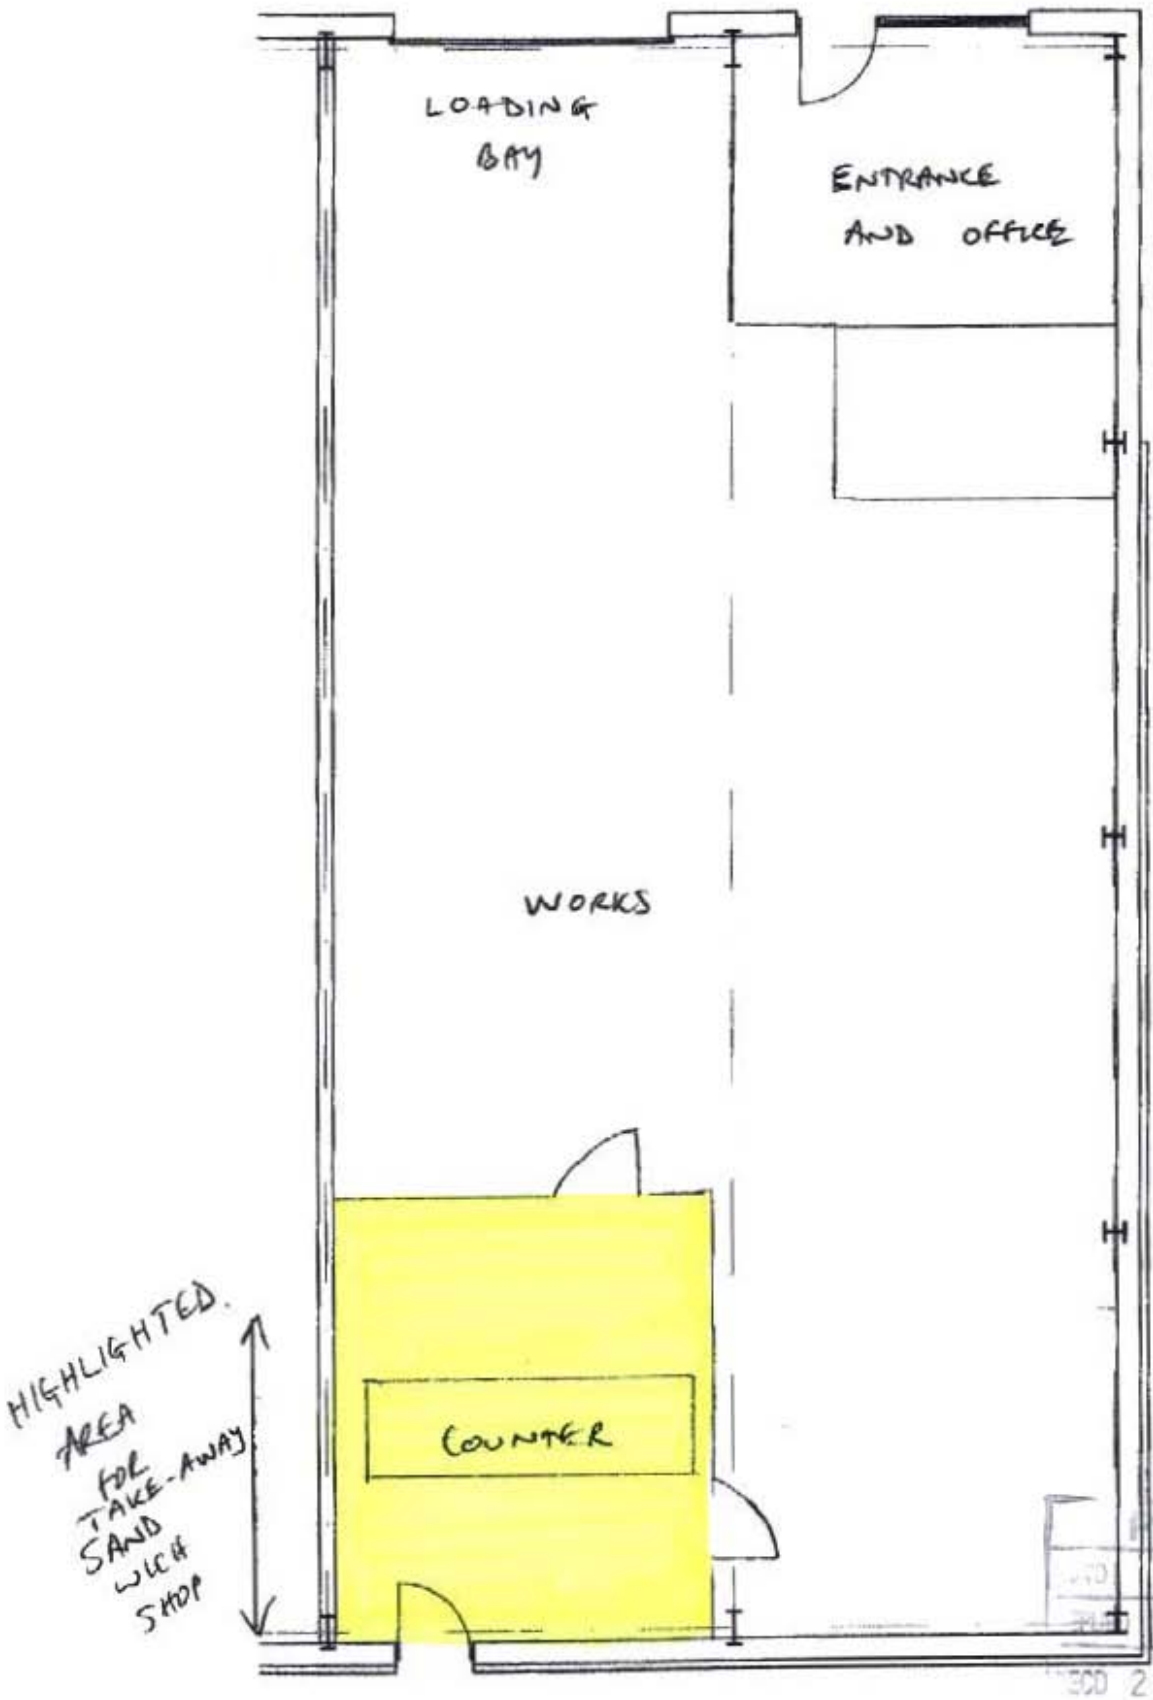


PLANNING
RECD 29 APR 2008
NO. | REVISION | DATE

UNIT 12 VARLEY BUSINESS CENTRE
GROUND FLOOR PLAN
Scale 1:100 @ A4

PDF created with pdfFactory trial version www.pdffactory.com

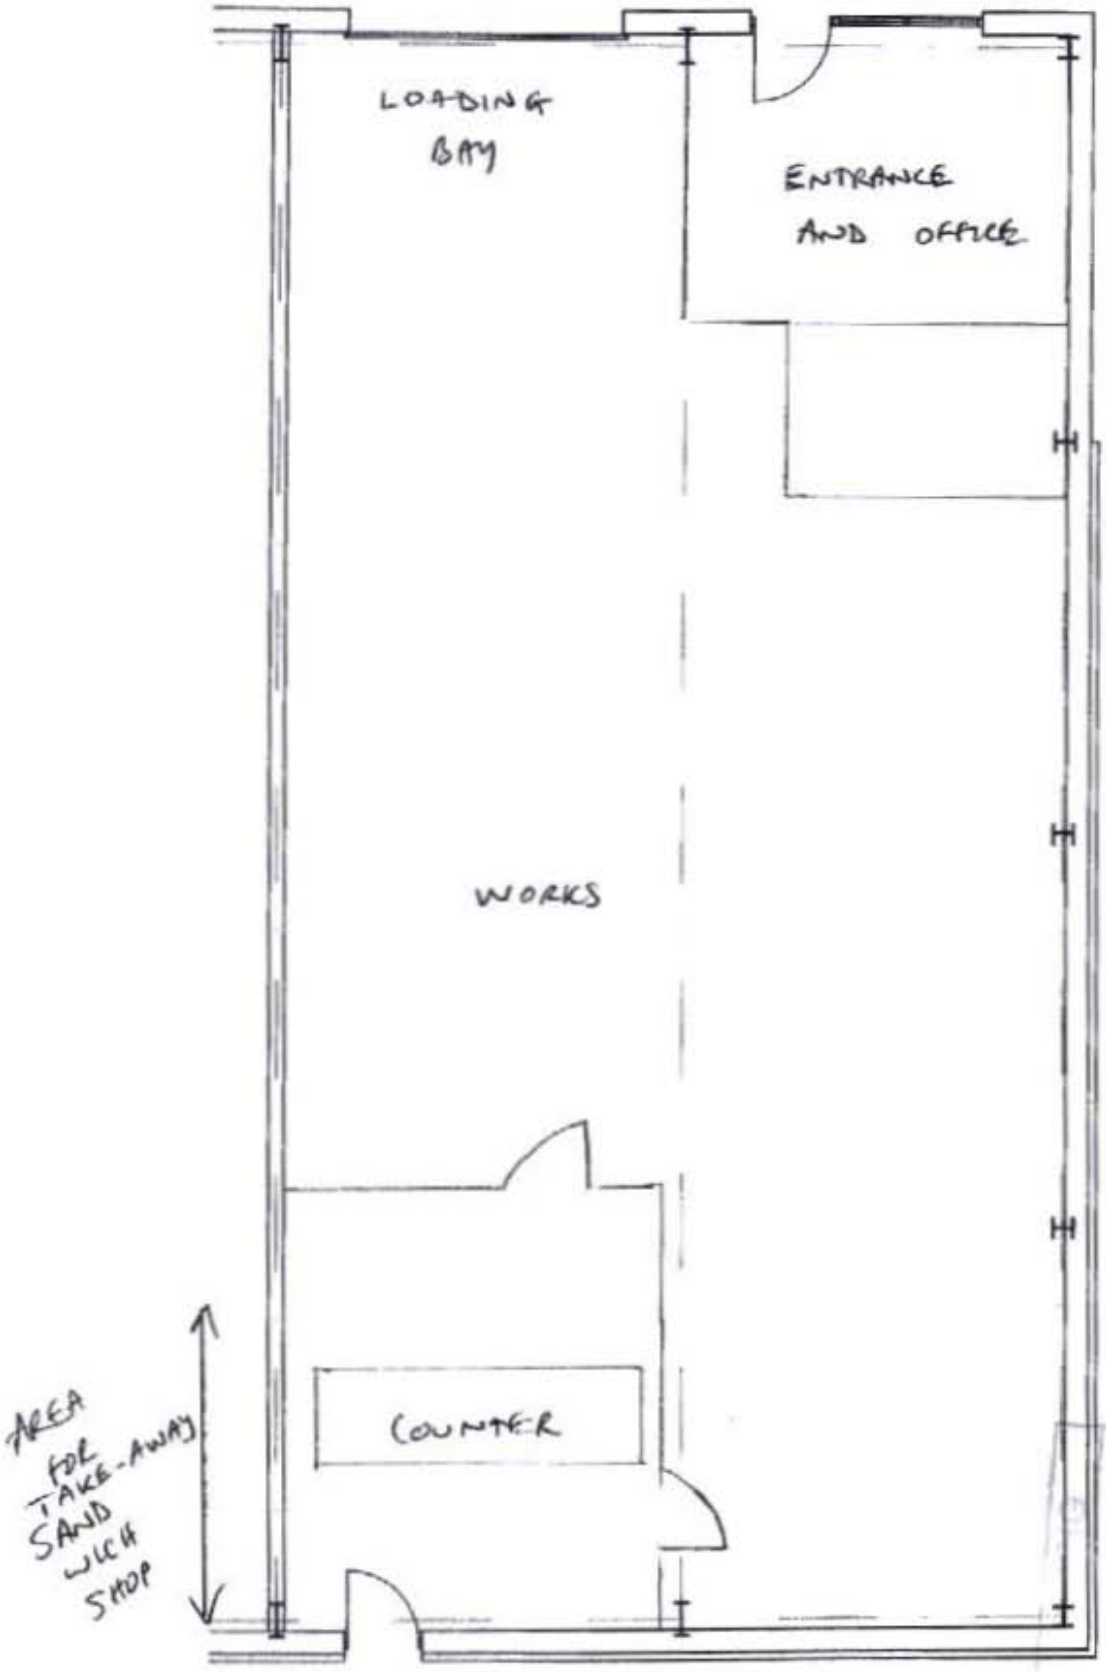

RECD 23 APR 2008

UNIT 12 VARLEY BUSINESS CENTRE
GROUND FLOOR PLAN
Scale 1:100 @ A4


PDF created with pdfFactory trial version www.pdffactory.com



FRONT ELEVATION TO JAMES STREET



SIDE ELEVATION TO VARLEY STREET

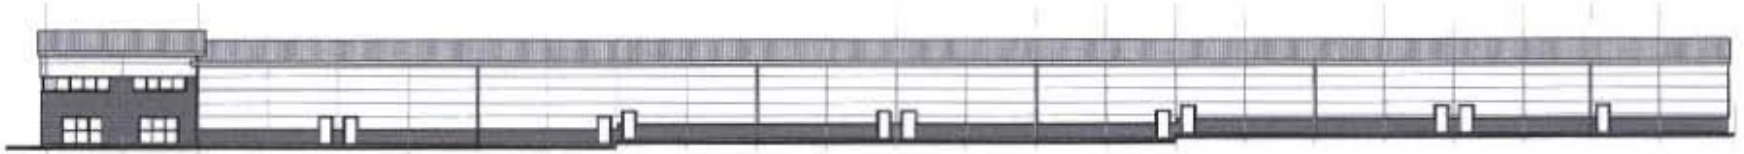

REAR ELEVATION TO VISCERS STREET



SIDE ELEVATION TO PACIFIC STREET
Boundary fences omitted for clarity



FIRST FLOOR PLAN TO OFFICES

EXTERNAL MATERIALS

LUNEHAM COURTENAY