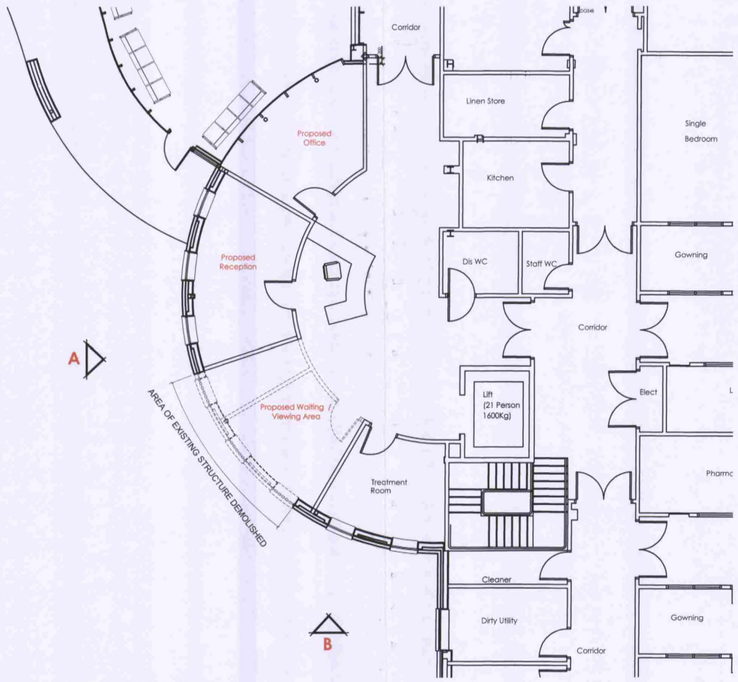

EXISTING PLAN - DEMOLISIONS

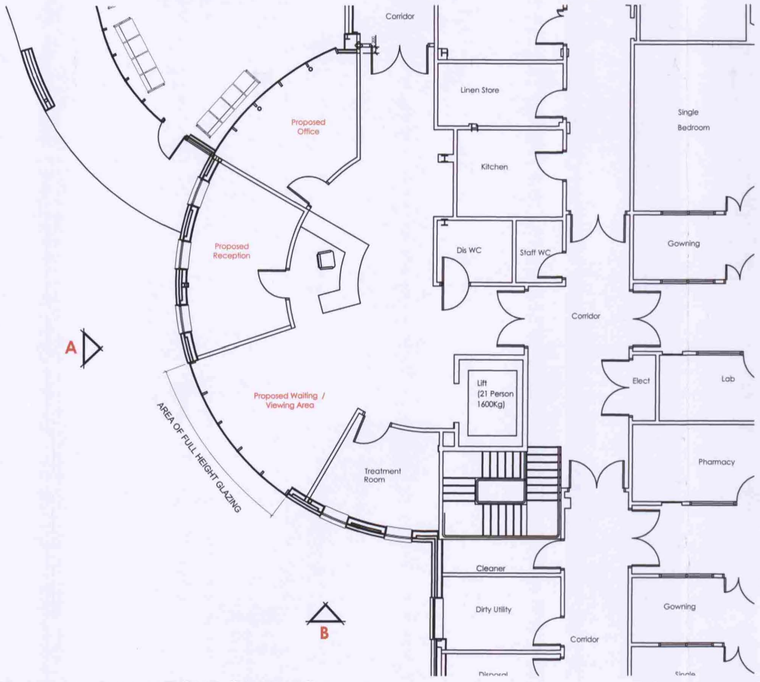

PROPOSED PLAN - FULL HEIGHT GLAZING

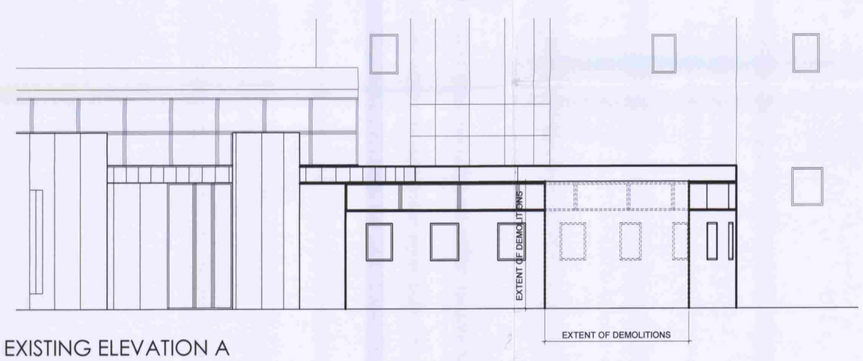

EXISTING ELEVATION A

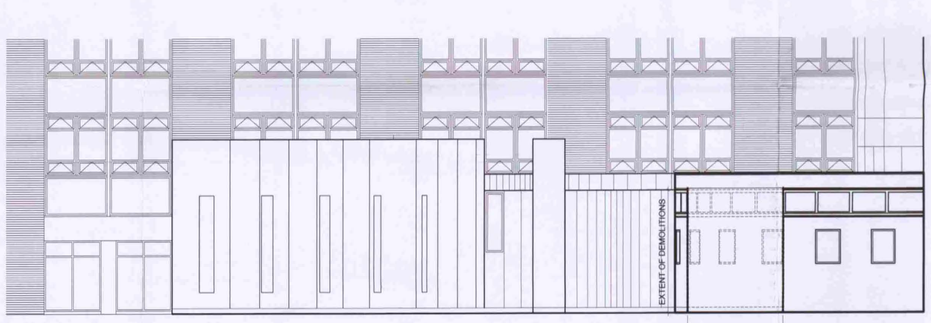

EXISTING ELEVATION B

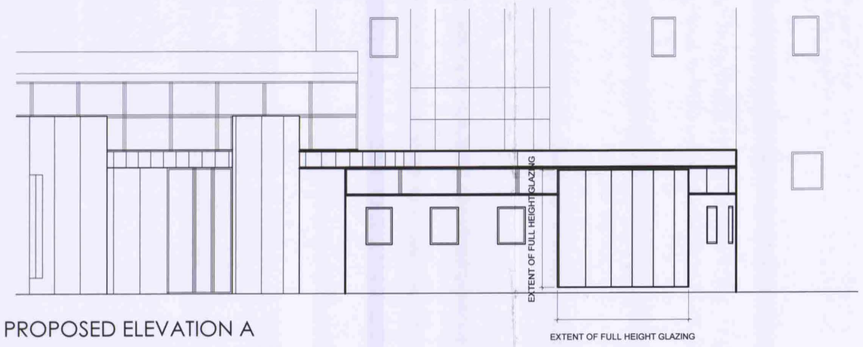

PROPOSED ELEVATION A

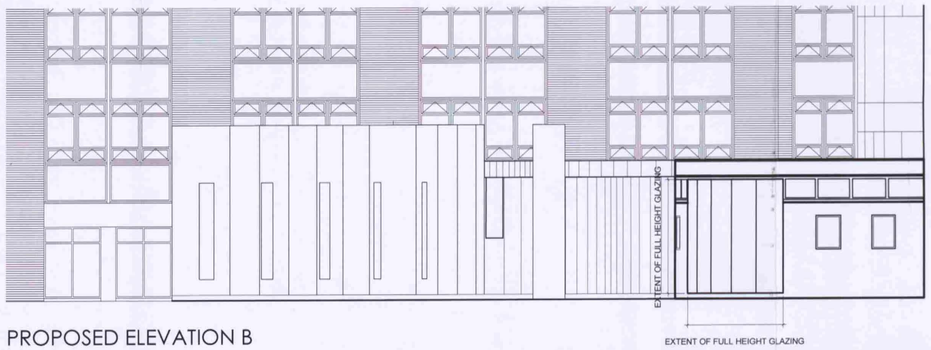

PROPOSED ELEVATION B

notes:

PLANNING AND BUILDING CONTROL
01 FEB 2012

revision	date	revision details

drawing status: **planning**

BERTRAM DONE
Paragon House
48 Seymour Grove
Manchester M16 0LN
T 0161 873 9390
F 0161 873 7164
E mail@bertramdone.co.uk
I www.bertramdone.co.uk

THIS DRAWING IS THE PROPERTY OF BERTRAM DONE & PARTNERS AND MUST NOT BE COPIED OR REPRODUCED EITHER IN WHOLE OR IN PART WITHOUT PRIOR WRITTEN PERMISSION

The Christie
NHS Trust
Manchester

scale: 1:100		date: 04.10.11
drawn by: MTC	A1	checked by: AE

contract:
CCU Reception Upgrade

drawing:
existing & proposed plans and elevations

job no: 12327

drawing no: 09

revision: