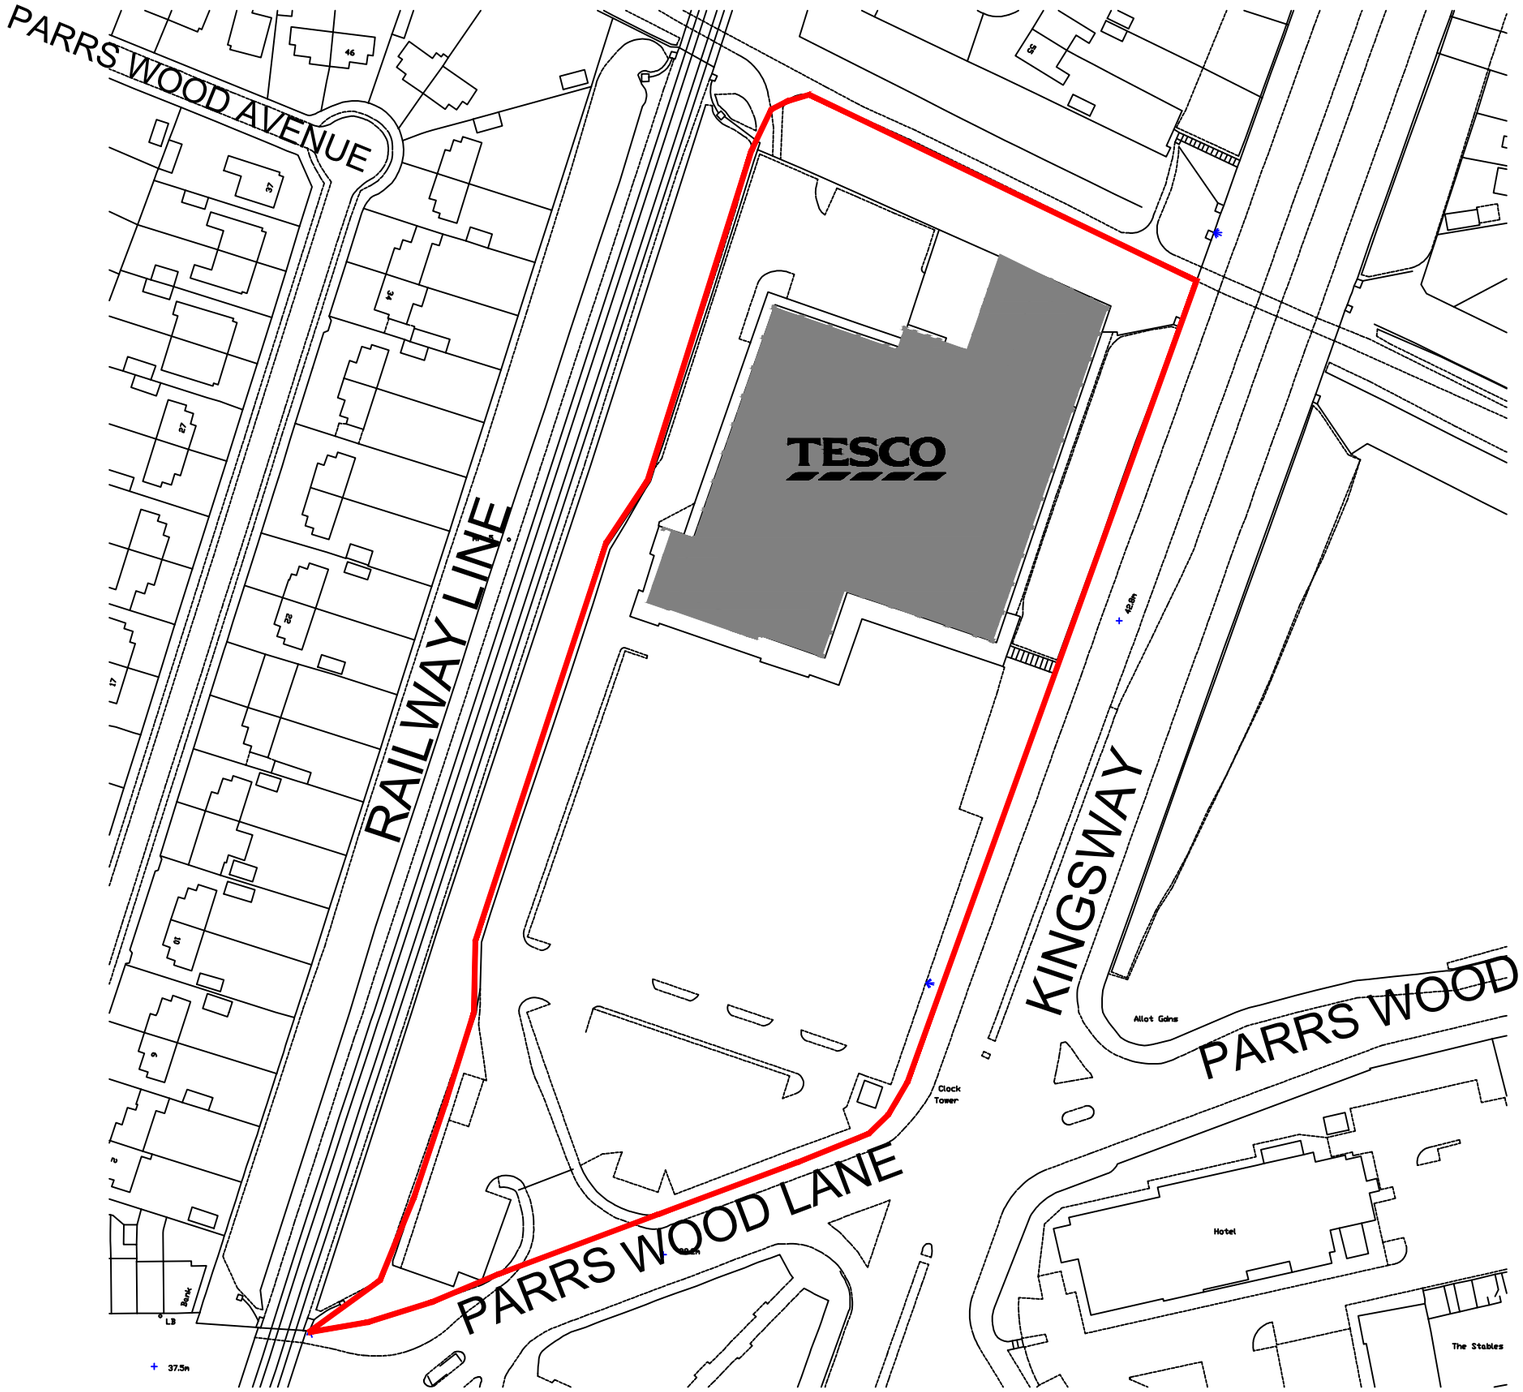

Site Location Plan

Scale: 1:1250

0 10 20 40 60 80 100

Meters

People & Space Limited
Architecture - Planning - Urban Design

Email: info@peopleandspace.co.uk
www.peopleandspace.co.uk

This drawing is for PLANNING only
NOT for Construction. Do Not Scale.
Copyright of People & Space Limited

Key:

Application Site

NORTH

Rev.	Notes	Date