Siteplan 1
25 Cresswell Grove

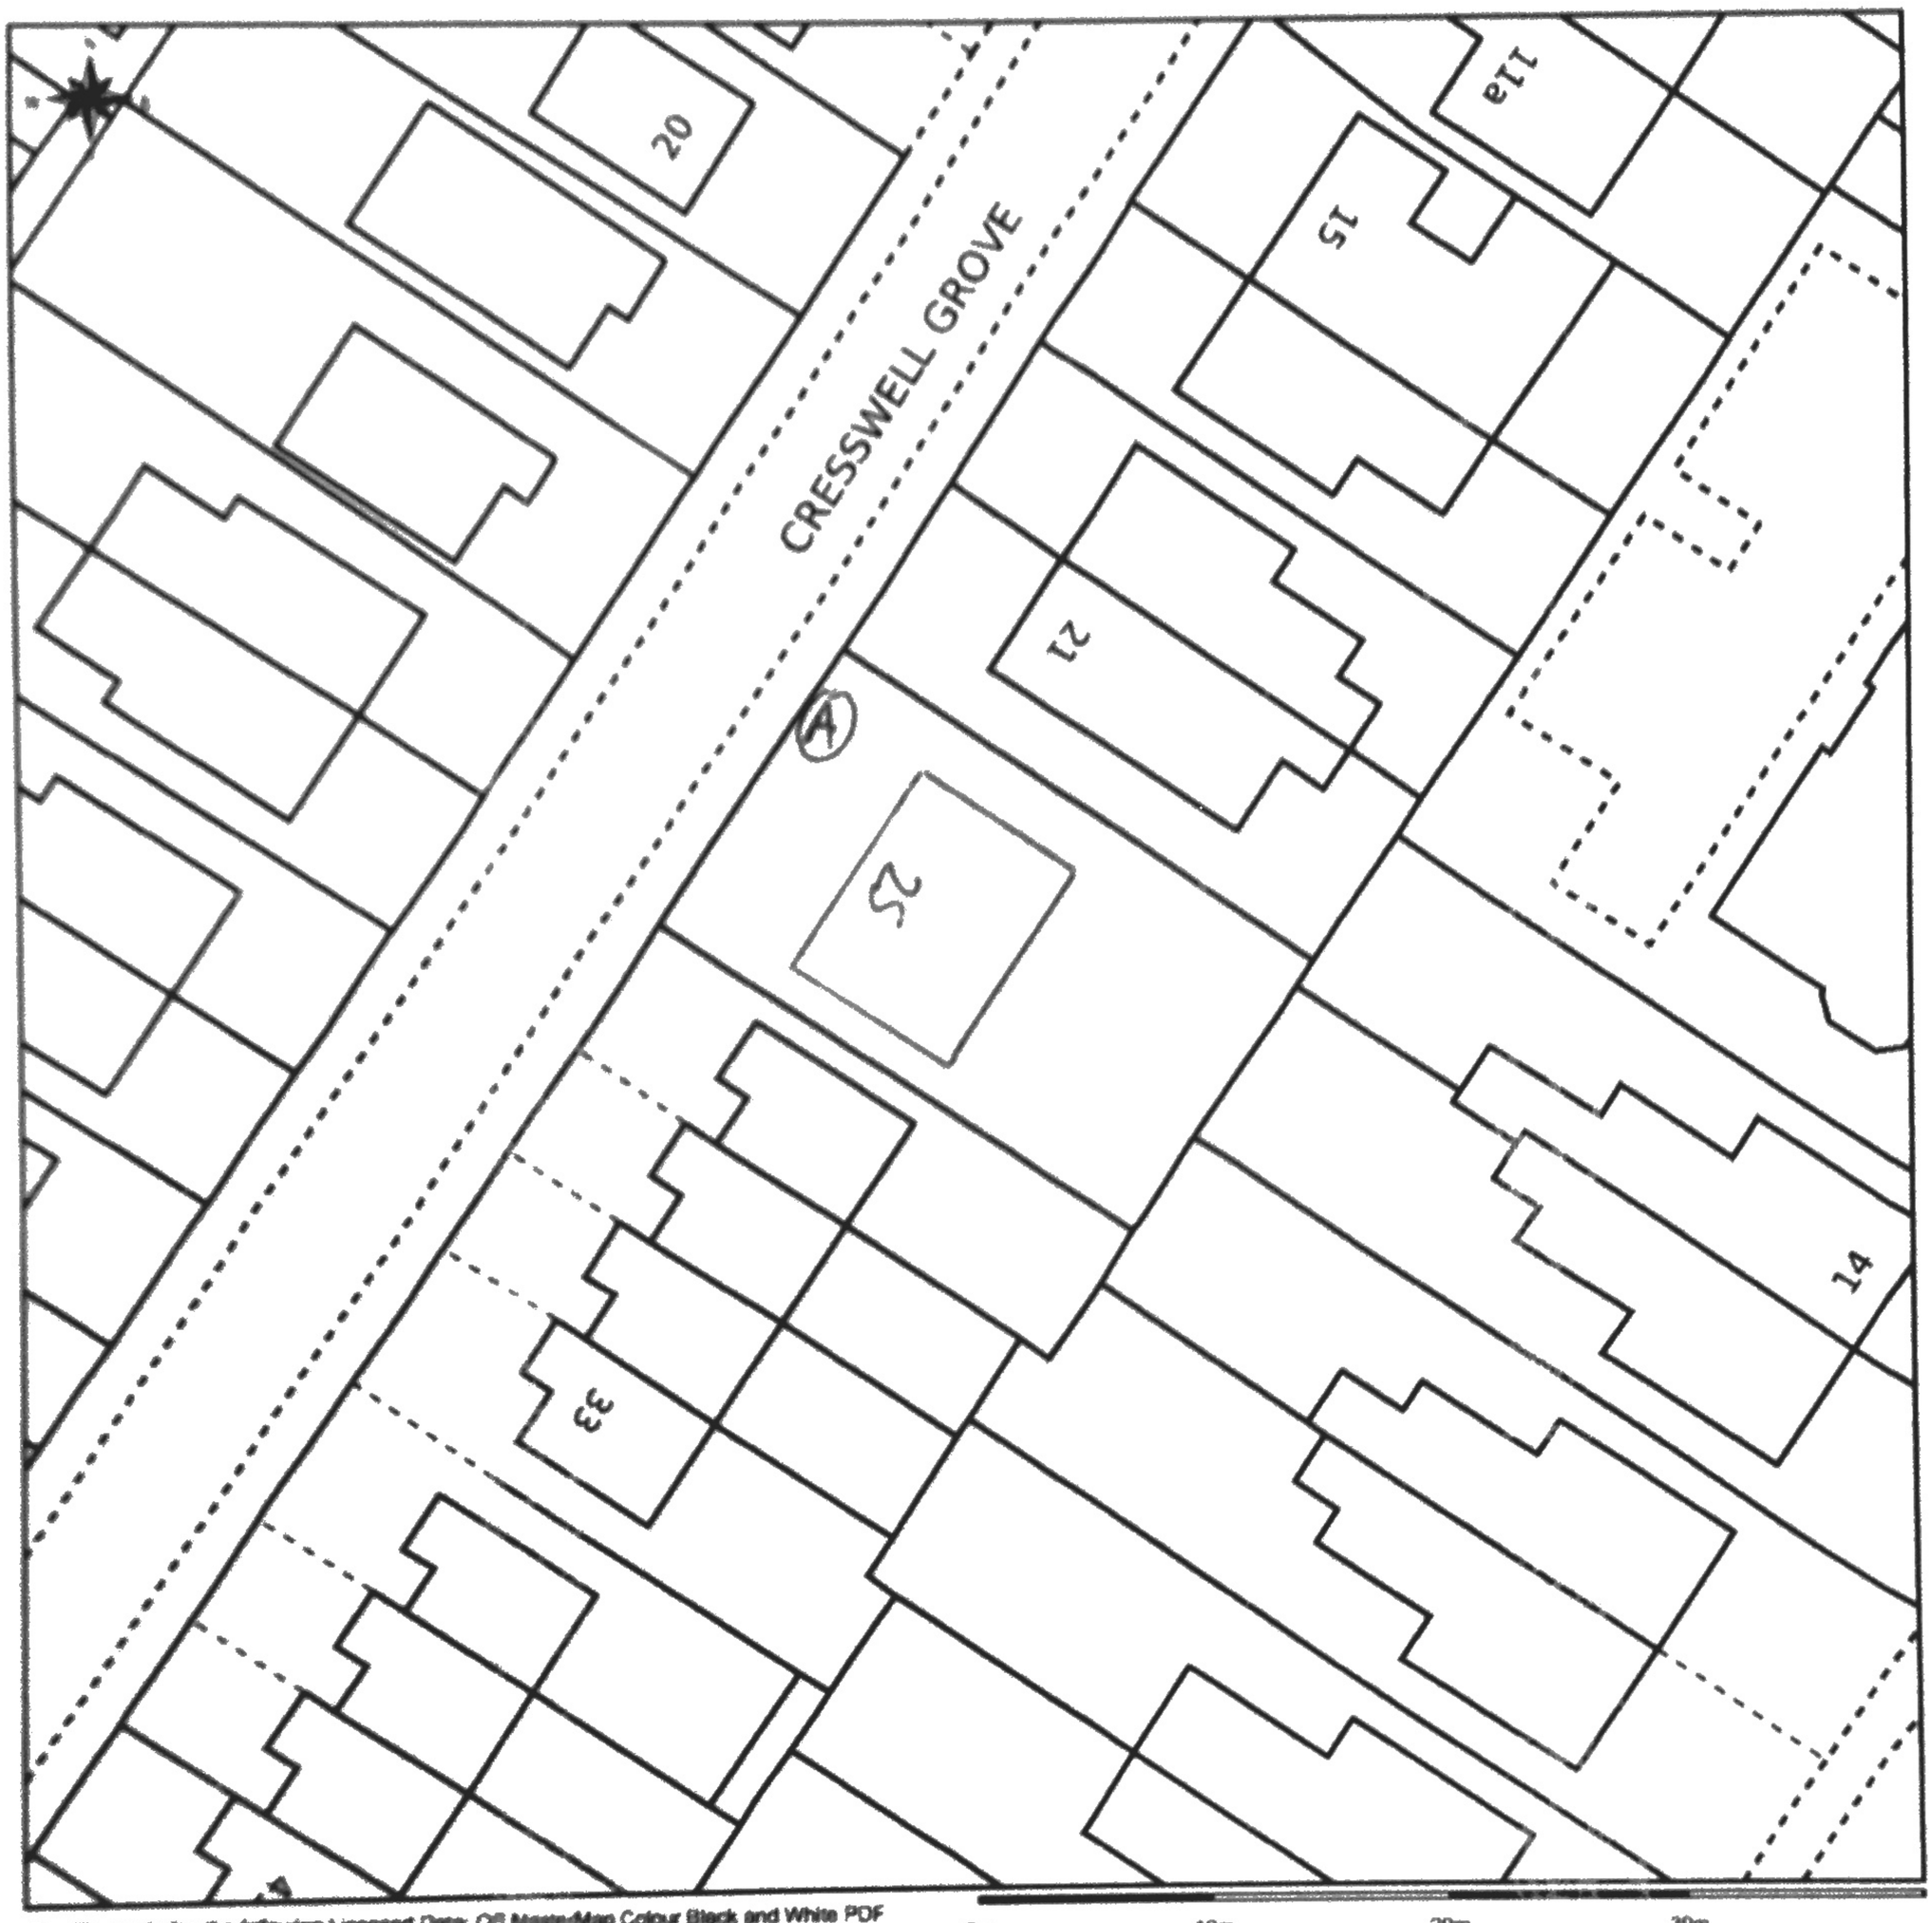

This Plan includes the following Licensed Data: OS MasterMap Colour Black and White PDF Bundle by the Ordnance Survey National Geographic Database and incorporating surveyed revision available at the date of production. Reproduction in whole or in part is prohibited without the prior permission of Ordnance Survey. The representation of a road, track or path is no evidence of a right of way. The representation of features as lines is no evidence of a property boundary. © Crown copyright, All rights reserved 2011. Licence number 0100031673

Scale: 1:500, paper size: A4

Key:

(A) = Lime tree

NICKBAILEY

TREE SERVICES LTD.

CUSTOMER: PHIL HENESIAN

220 HALE RD

HALE WA15 8EB.

DATE: ~~INVOICE~~/QUOTE:

DESCRIPTION OF WORK:	AMOUNT:
SECTIONAL FELL LIMB TREE. (ROOTS LIFTING UP DRIVE)	

VAT NO: 738 4917 93

REG NO: 449 5399

CHEQUES PAYABLE TO:
NICK BAILEY TREE SERVICES LTD.

PAY BY BACS:
HSBC
NICK BAILEY TREE SERVICES
SORT CODE: 40-31-30
ACCOUNT NO: 81566571
REFERENCE: Phil

SUB TOTAL:	
VAT:	
TOTAL:	£580 (INC VAT)

792 WILMSLOW ROAD, DIDSBURY, MANCHESTER M20 6UG
T: 0161 448 8950 W: www.nickbaileytreeservices.co.uk