
Ptc Architects
Scale 1:100
date 0408

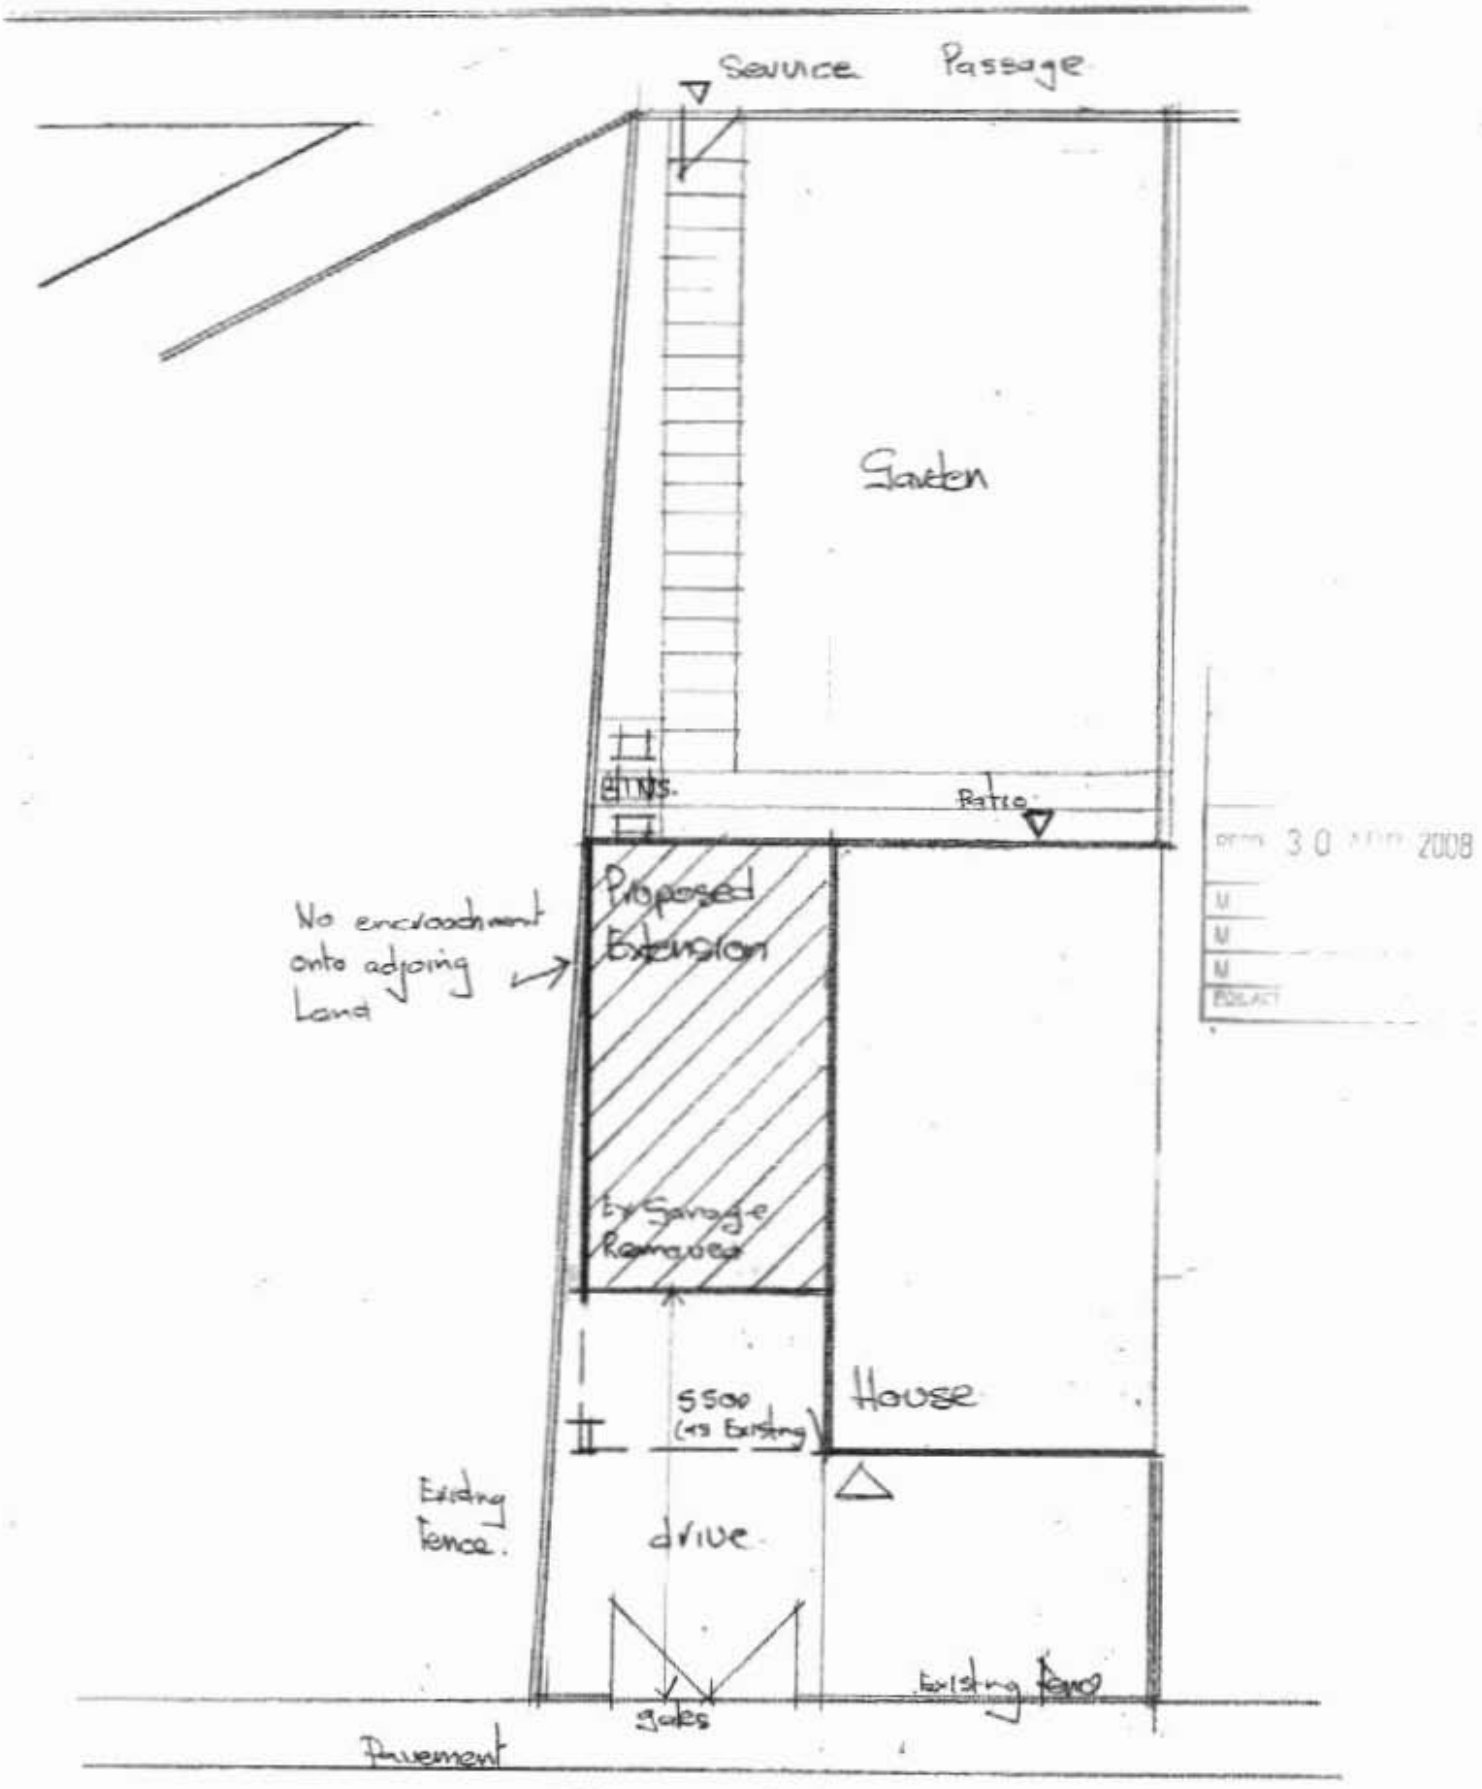

Innis Ave.
SITE PLAN.