
REVISIONS

A	10/11/08	RJM	-
New building outline shown. Position of tree to be removed shown.			
B	20/11/08	RJM	-
Building orientated parallel to Archway.			

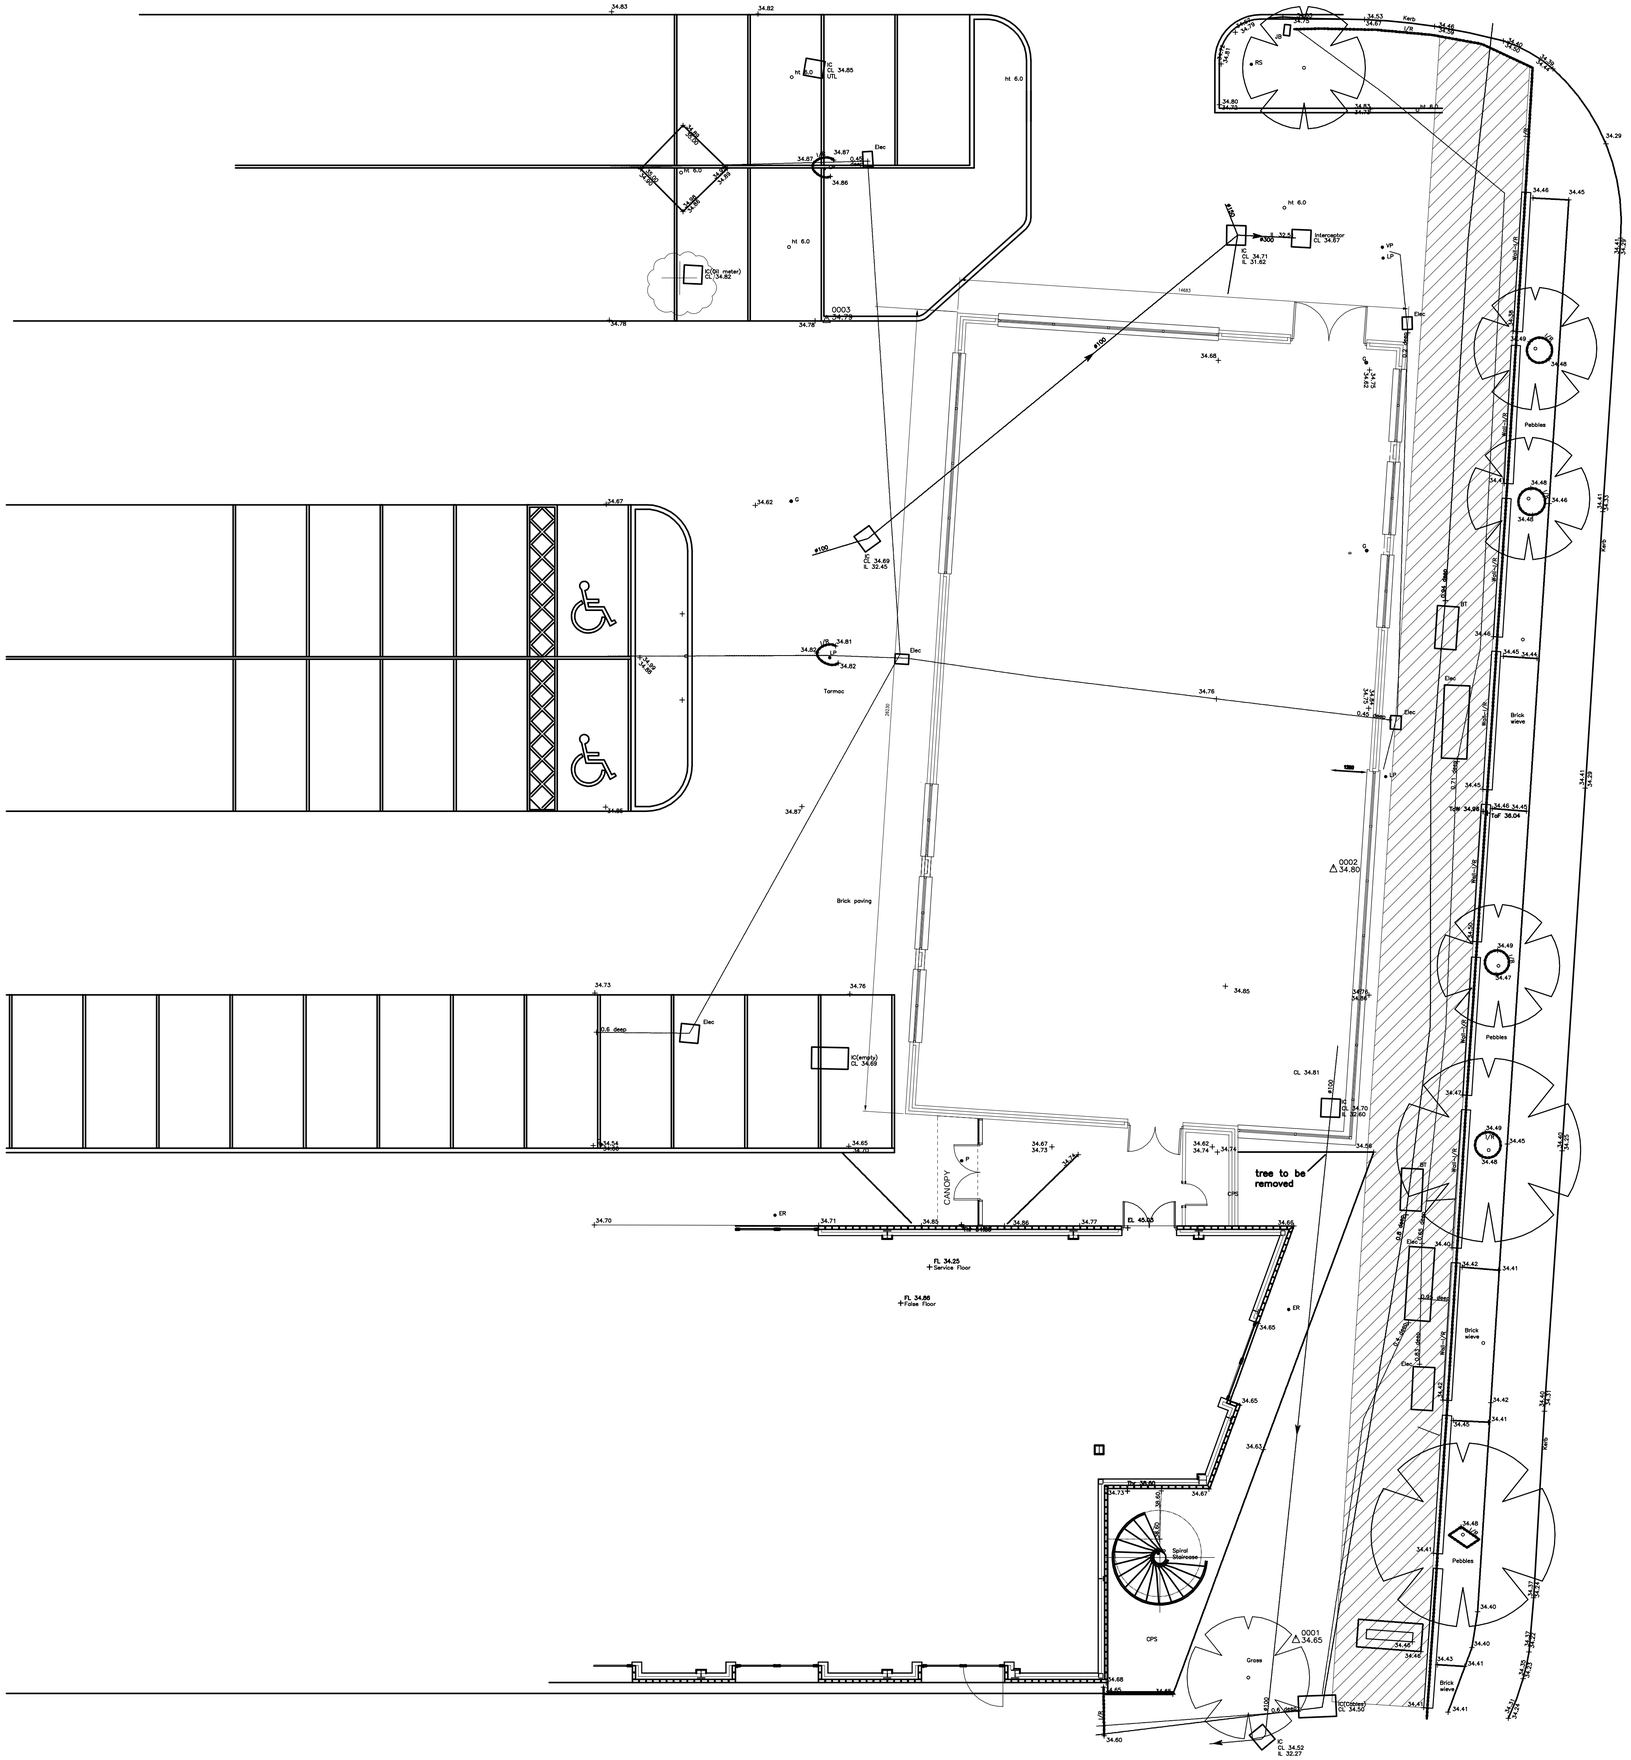





For Planning

DLA ARCHITECTURE
2 The Malt House | Deva Centre | Trinity Way
MANCHESTER | M3 7BD
Tel : 0161 834 4550 | Fax : 0161 834 4551
Email : info@dla-architecture.co.uk I www.dla-architecture.co.uk

PROJECT
BOWFELL PROJECT

TITLE
SITE PLAN OPTION 2

SCALE	DATE
1:100	17/10/08
DRAWN BY	REVIEWED
RJM	-
DRAWING NO	REVISION
2008-110/802	B

DWG PATH
T:\2008\2008-110\DLA\Autocad\Dwgs\802
ORIGINAL PAPER SIZE A1