

MR T CENTENERA

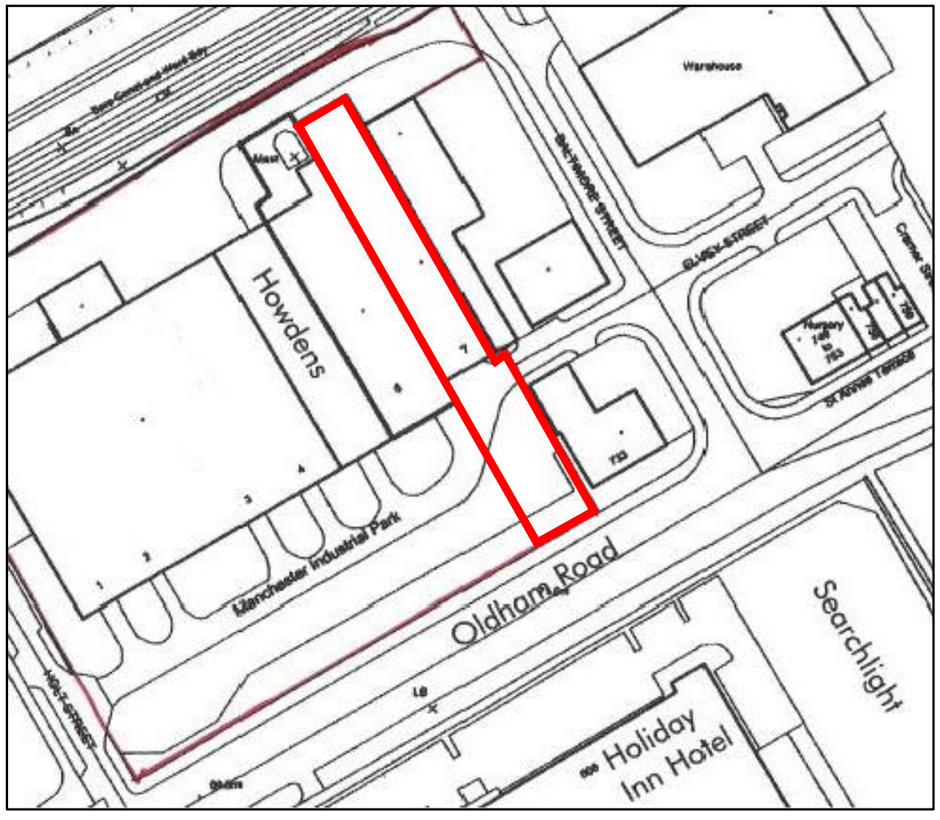

LOCATION PLAN

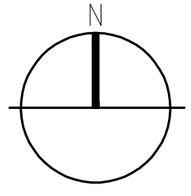

UNIT 7, MANCHESTER INDUSTRIAL PARK
CHILDRENS ENTERTAINMENT CENTRE

SCALE 1:1250 @ A3

The Studio, 48 Ovenhouse Lane
Bollington, Cheshire. SK10 5EY
01625 265642
office@fob-design.com www.fob-design.com

Copyright of fob design, all rights reserved.

REV	DATE	DRAWN BY

1:500

LAUGHING DUCKS

XXX

XXX

XXX	XXX	Drawn	00.00.10
XXX	AS	Checked	1:250@A3

11710 PL 01 A