


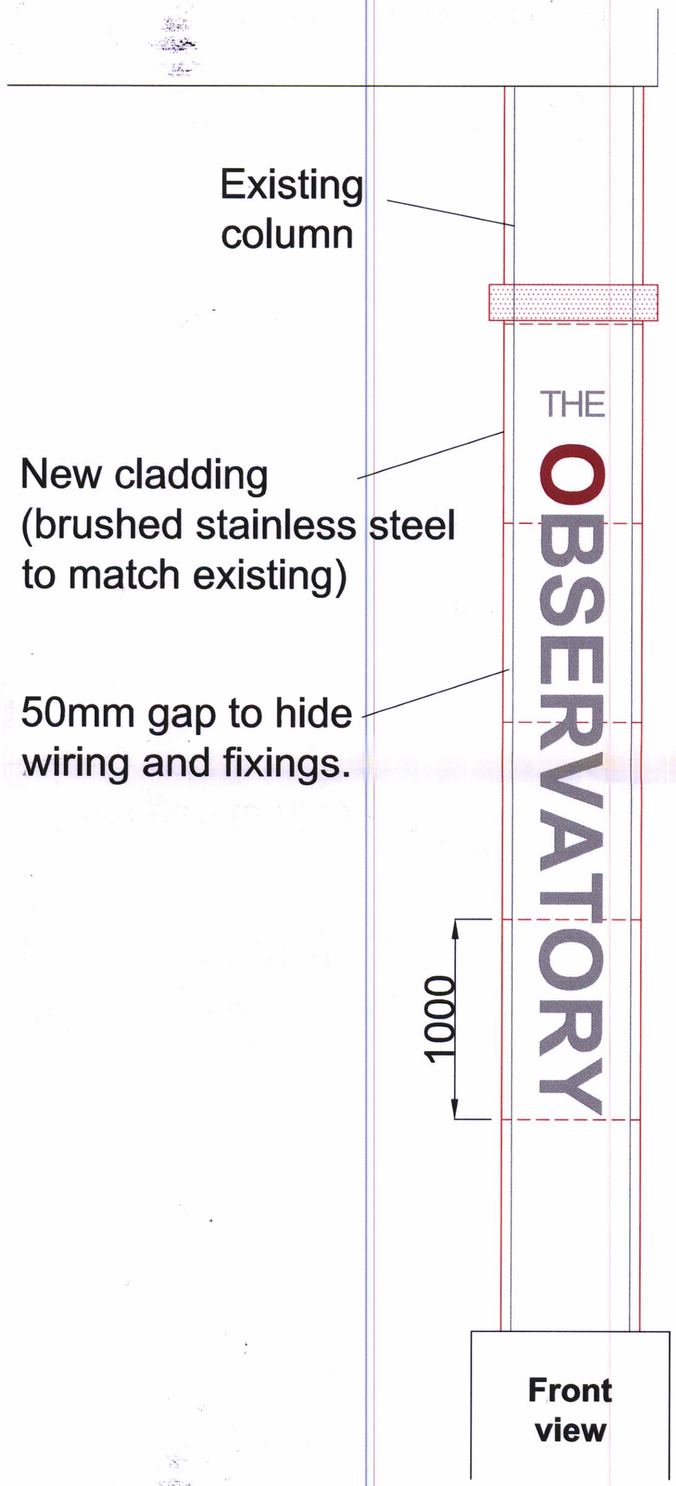


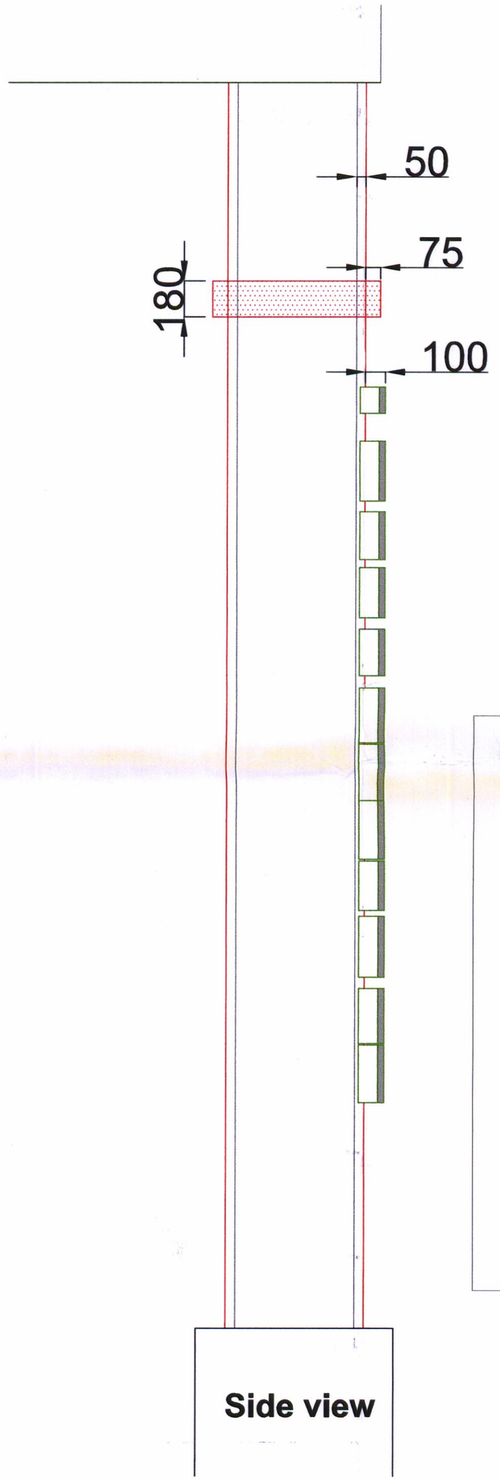

Letter Detail

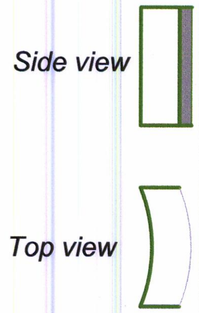


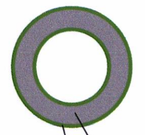

Acrylic front which emits light.

Brushed stainless steel letter housing to match cladding.

* Each letter is internally illuminated with an LED light source

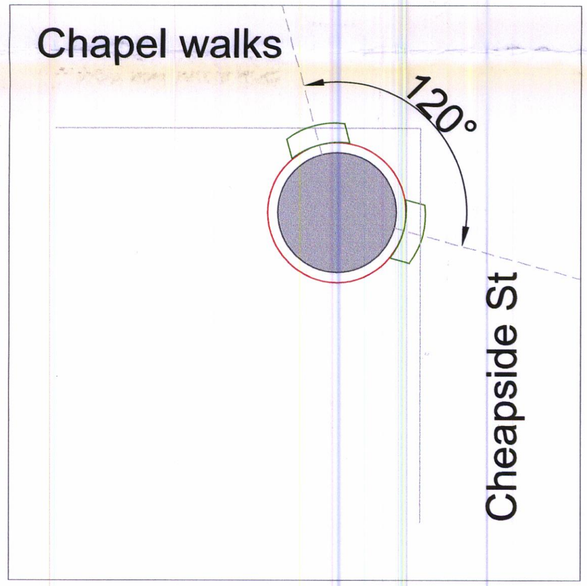

PLANNING
ACK'D
REPLIED
REC'D - 9 NOV 2009
REV | DESCRIPTION | DATE

herriots DESIGN & BUILD LTD
The Appleton Suite,
1st Floor The Corn Exchange,
Drury Lane,
Liverpool, L2 7QL
Tel:0151 227 9518.
Fax:0151 255 0799.

Client: THE OBSERVATORY

Drawing Title: External Signage detail
The Observatory
Chapels Walk
Manchester

Drawn By:	Date:	Rev:	Scale:	Size:
N.Meddows	05.08.09	A	1:50	A2
Dwg No:		Doc for:		
Signage detail		Planning		

Refer any omissions or errors to Herriots Design & Build Ltd Do not scale from this drawing. Use only given dimensions.
This drawing must not be used for any other purpose other than for which it is supplied. Copyright © HERRIOTS DESIGN & BUILD Ltd