

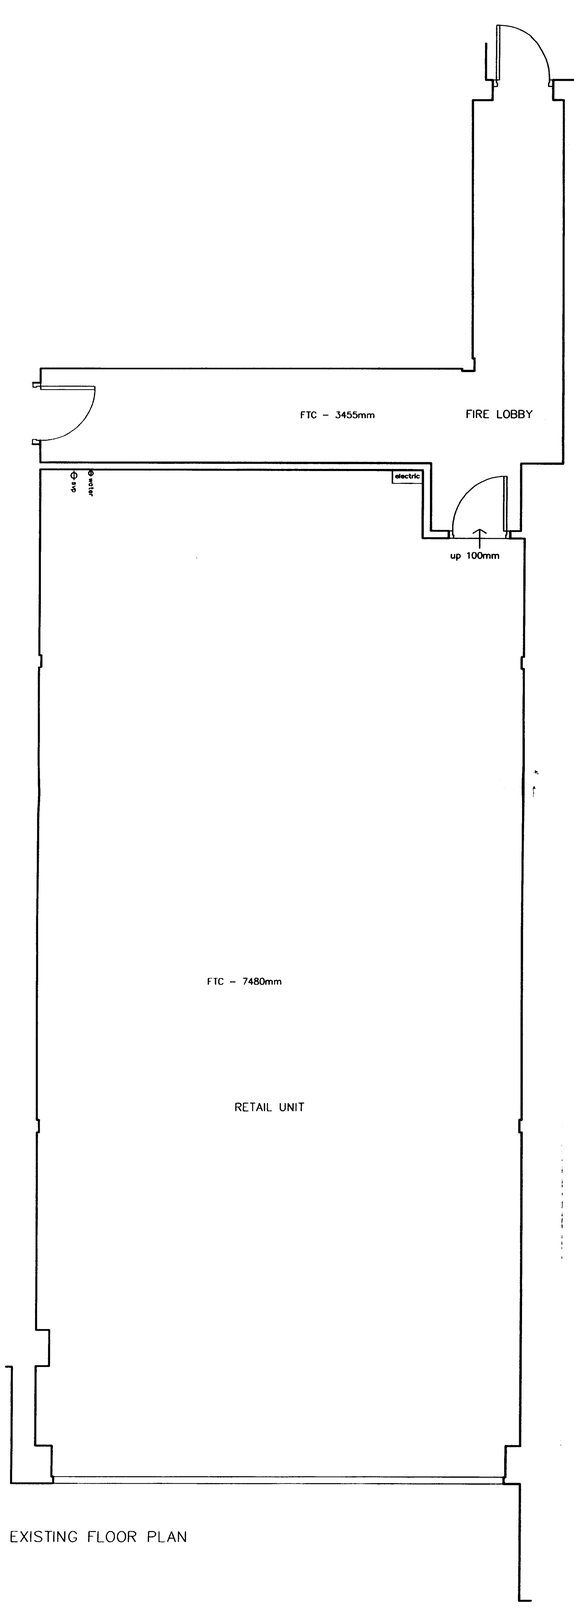


EXISTING FLOOR PLAN

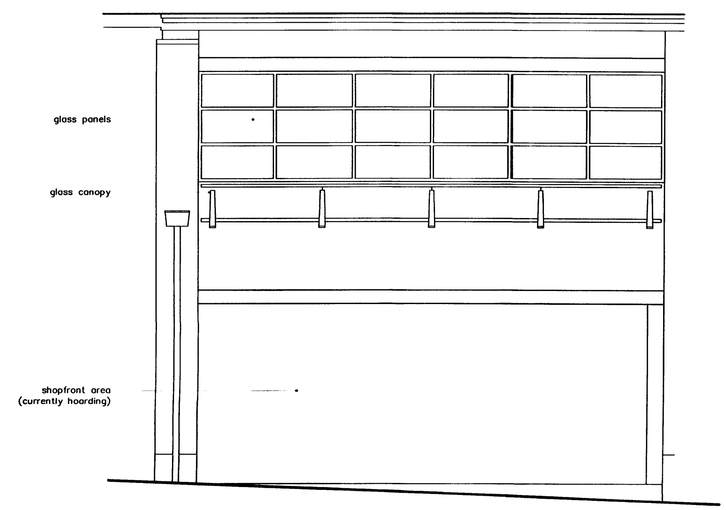


EXISTING FRONT ELEVATION
(TO BURY OLD ROAD)

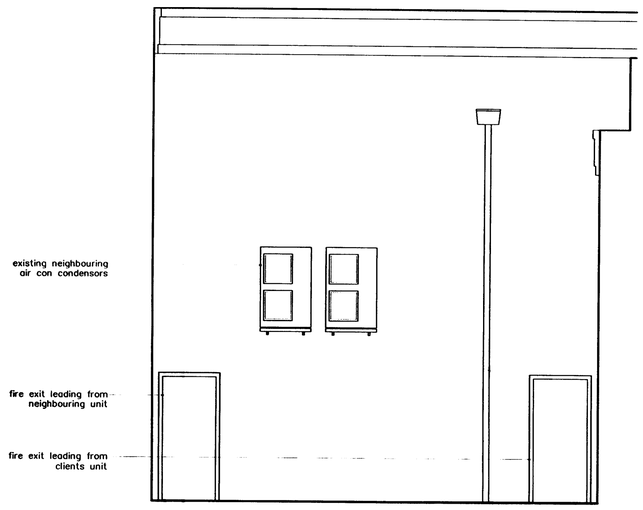

EXISTING REAR ELEVATION
(TO SERVICE YARD)



SITE PLAN
1:1250

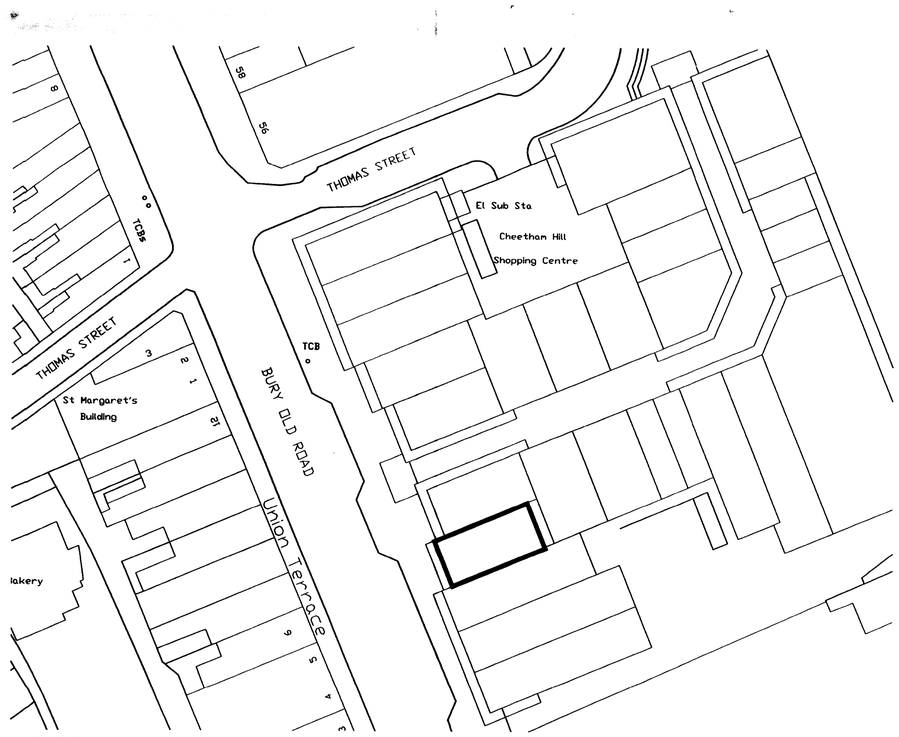

LOCATION PLAN
1:500

DISCLAIMER:

Any plans, drawings, and/or prototypes, descriptions, illustrations, dimensions or particulars are approximate only and are only issued for the sole purpose of giving an approximate idea of the Goods and/or Services described in them. They must not be taken as binding in detail and HAY Innovations Limited will not be liable for any error or omission.

These plans, drawings or specification are not drawn to scale. Please do not scale from this drawing. Figured dimensions should be taken in preference to scaled dimensions, and any discrepancies must be referred to HAY Innovations Limited. Contractors, sub-contractors and suppliers must verify all dimensions on site before commencement of works. If in doubt ask!

COPYRIGHT NOTICE

Copyright © HAY Innovations Limited 2009

The reproduction or transmission of all or part of this work whether by photocopying or storing in any medium by electronic means or otherwise, without the written permission of HAY Innovations Limited is strictly prohibited.

REVISIONS:

A - Site plan and location plan added - 13.04.10

CLIENT APPROVAL:

We warrant and confirm to HAY Innovations Limited that we have examined and understand these [plans/drawings/specifications - refer to plan numbers/spec numbers etc]. We confirm that we are satisfied with the proposals of the [plans/drawings/specifications] and we hereby approve the plans, designs and specifications as the final plans, designs and specifications for this order. We understand and confirm that such matters lie outside the scope of HAY Innovations Limited's professional responsibility and that HAY Innovations Limited does not accept any liability for any errors or omissions contained within these plans, designs and specifications.

We acknowledge that any queries in relation to the plans, designs and specifications shall have been referred to the appropriate Expert appointed by us prior to the date (of this Agreement)these plans, designs and specifications) for determination by the Expert. "Expert(s)" means a person or persons of appropriate professional qualifications and expertise appointed pursuant to [refer to letter(s) of appointment etc and the date of such letters].

Signed:

Print name:

Company:

Position:

Date:

PLANNING
ACK'D
REPLIED
RCD 16 APR 2010
GA

HAY Innovations Ltd
1 KINGSLEY STREET
LEICESTER
LE2 6DY
tel. +44 (0) 116 2700 002
fax. +44 (0) 116 2700 003
e-mail. info@hayonline.co.uk www.hayonline.com

CLIENT:
Mr Owais Barber

PROJECT:
Dizzy Chicken
Cheetham Hill Road, Manchester

DRAWING TITLE:
Existing floor plan and elevations

DATE:	31.03.10
DRAWN:	
CHECKED:	
SCALE:	1:50 @ A1
STATUS:	
PROJ NO:	10-109
DWG NO:	100 REV: A